IREDELL COUNTY HEATLH DEPARTMENT
ENVIRONMENTAL HEALTH DIVISION
PAGE 2: *SITE PLAN WORKSHEET*

SEE THE "SAMPLE SITE PLAN" BELOW. *INCOMPLETE SITE PLANS WILL BE RETURNED TO YOU FOR COMPLETION AND MAY RESULT IN A DELAY IN THE ISSUANCE OF YOUR SEPTIC SYSTEM PERMIT!!!*

Place an (X) beside each item as you complete the site plan:

- ✓ Property Line measurements are clearly identified...
- ✓ All proposed structures are indicated... *SHOW: proposed house or business footprint, wells, water lines, patios, pools and decks, and any other item that will occupy space on the site*
- ✓ Front and side setbacks from property line...
- ✓ Preferred driveway location and configuration, preferred well location...
- ✓ Area you prefer your septic system to be placed...
- ✓ North arrow, or other sufficient indicator of direction...

Circle N/A on the following if appropriate:

- ___ Location of septic systems and wells within 100' of your property... (N/A)
- ___ Location of easements and rights of ways on your property... (N/A)
- ___ Location of any designated wetlands on the property... (N/A)

Signature: Deena Akee
REQUIRED property owner or owner's legal representative signature.


10/16/14
DATE

USE THIS SPACE TO DRAW YOUR SITE PLAN

See survey / site plan attached by AFM&E - Paul Perringer

White Copy – Environmental Health Yellow Copy – Applicant
C:\Users\dlutz\AppData\Local\Microsoft\Windows\Temporary Internet Files\OLK63F0\Application For OSWP Permit (2).doc

Margaret Carpenter

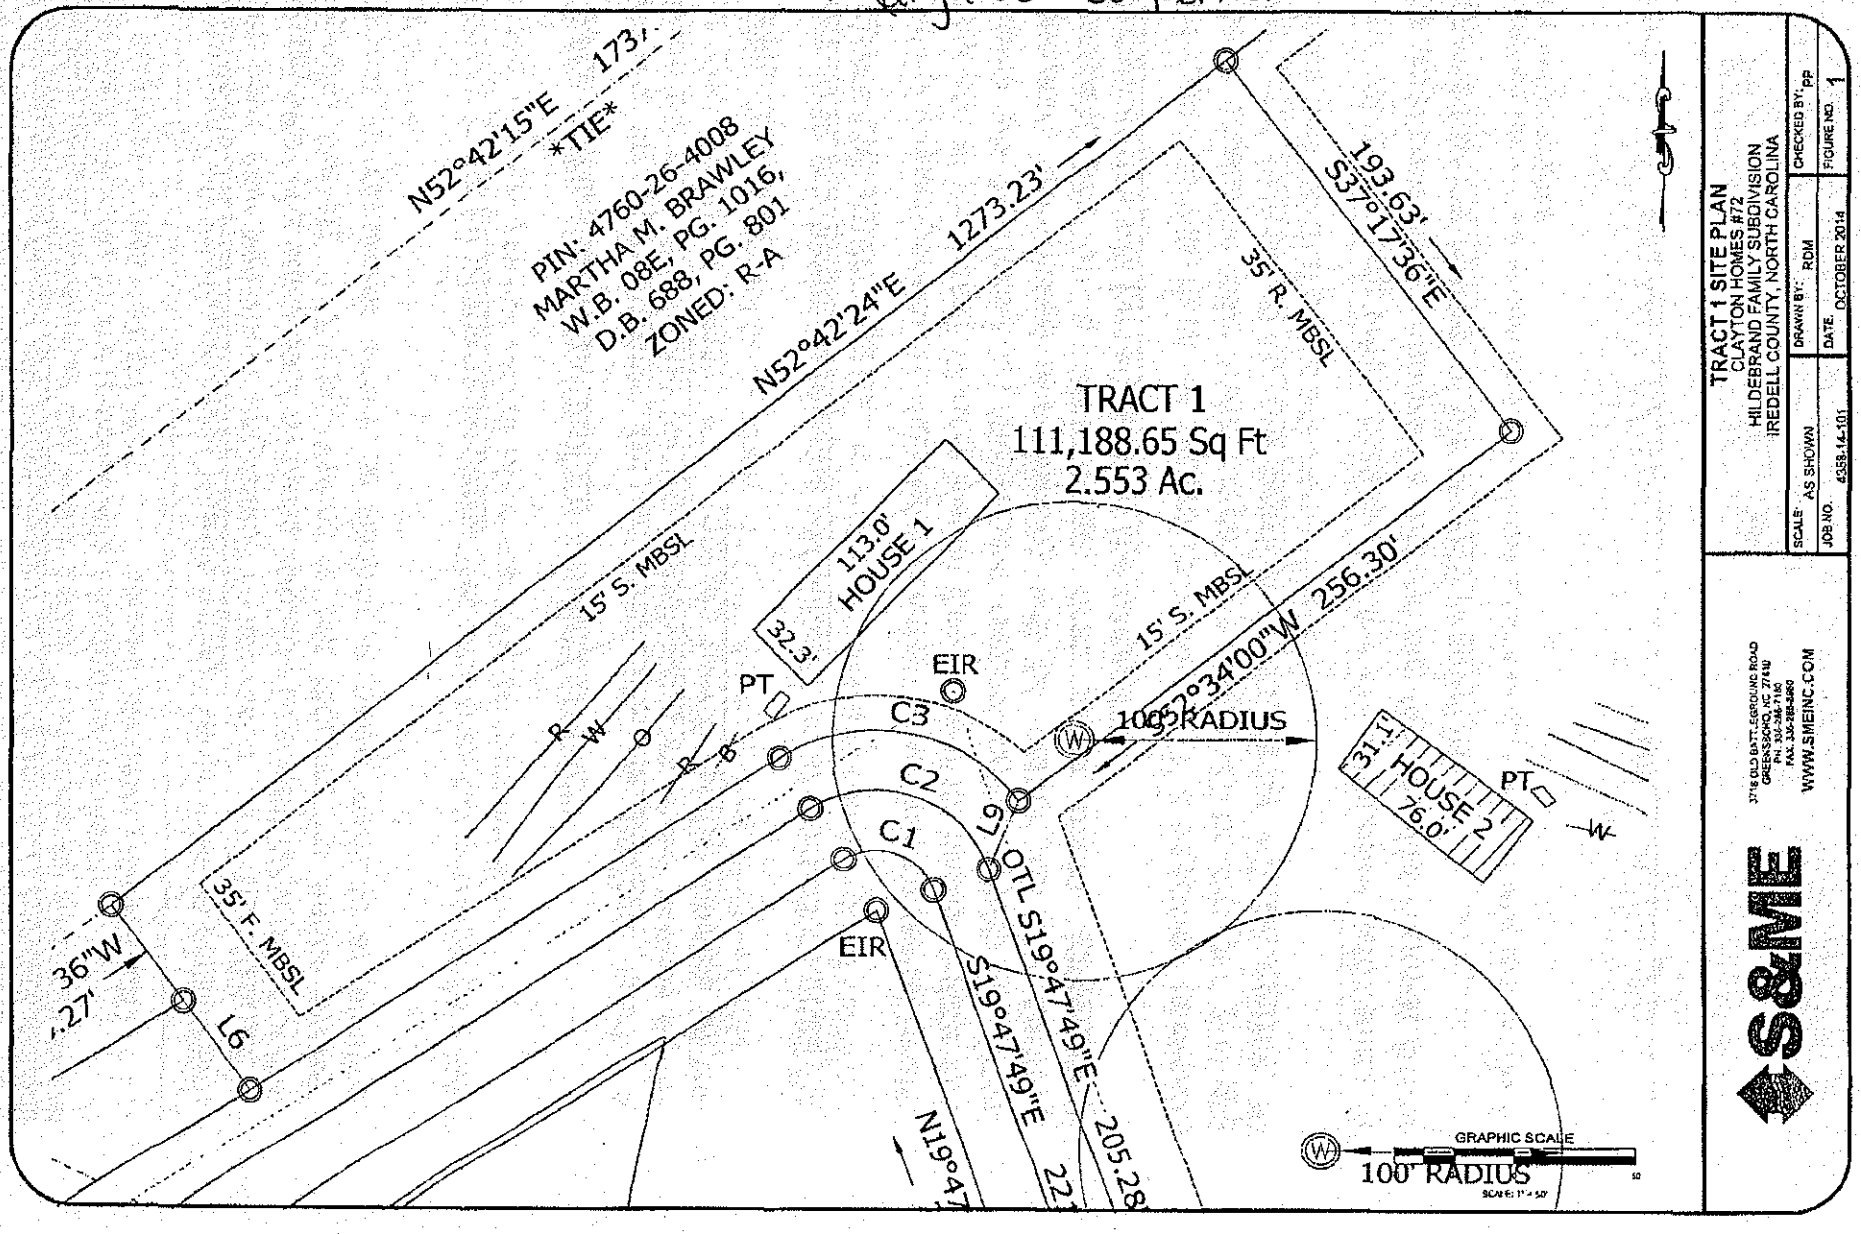

TRACT 1 SITE PLAN
CLAYTON HOMES #72
HILDEBRAND FAMILY SUBDIVISION
IREDELL COUNTY, NORTH CAROLINA

SCALE: AS SHOWN	DRAWN BY: RDM	CHECKED BY: PP	FIGURE NO. 1
JOB NO. 6358-14-101	DATE: OCTOBER 2014		

S&ME
3716 OLD GATE ESBOROUGH ROAD
GREENSBORO, NC 27410
PH: 336-288-7160
FAX: 336-288-8860
WWW.SMEINC.COM