IREDELL COUNTY HEALTH DEPARTMENT


ENVIRONMENTAL HEALTH DIVISION

PAGE 2: *SITE PLAN WORKSHEET*

SEE THE "SAMPLE SITE PLAN" BELOW. ***INCOMPLETE SITE PLANS WILL BE RETURNED TO YOU FOR COMPLETION AND MAY RESULT IN A DELAY IN THE ISSUANCE OF YOUR SEPTIC SYSTEM PERMIT!!!***

Place an (X) beside each item as you complete the site plan:

- (X) Property Line measurements are clearly identified
- (X) All proposed structures are indicated
- (X) Front and side setbacks from property line
- (X) Preferred driveway location and well location
- (X) Area you prefer your septic system to be placed
- (X) North arrow, or other sufficient indicator of direction

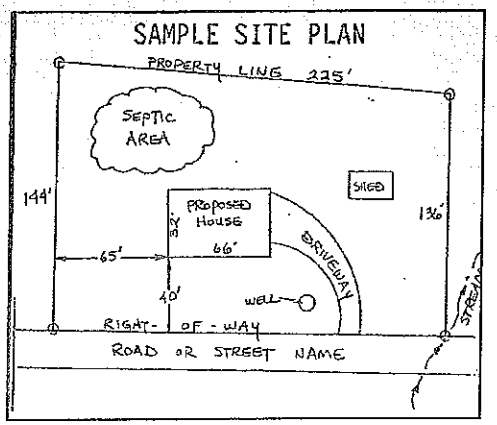

Circle N/A on the following if appropriate:

Location of septic systems and wells within 100' of your property N/A
Location of easements and rights of ways on your property N/A
Location of any designated wetlands on the property N/A


USE THIS SPACE TO DRAW YOUR SITE PLAN

Show: proposed house or business footprint, wells, water lines, patios, pools and decks, and any other item that will occupy space on the site

SEE ATTACHED SURVEY MAP.

Signature: E.G. P [illegible] 10-2-14

Property owner or owner's legal representative signature (SIGNATURE REQUIRED) — DATE

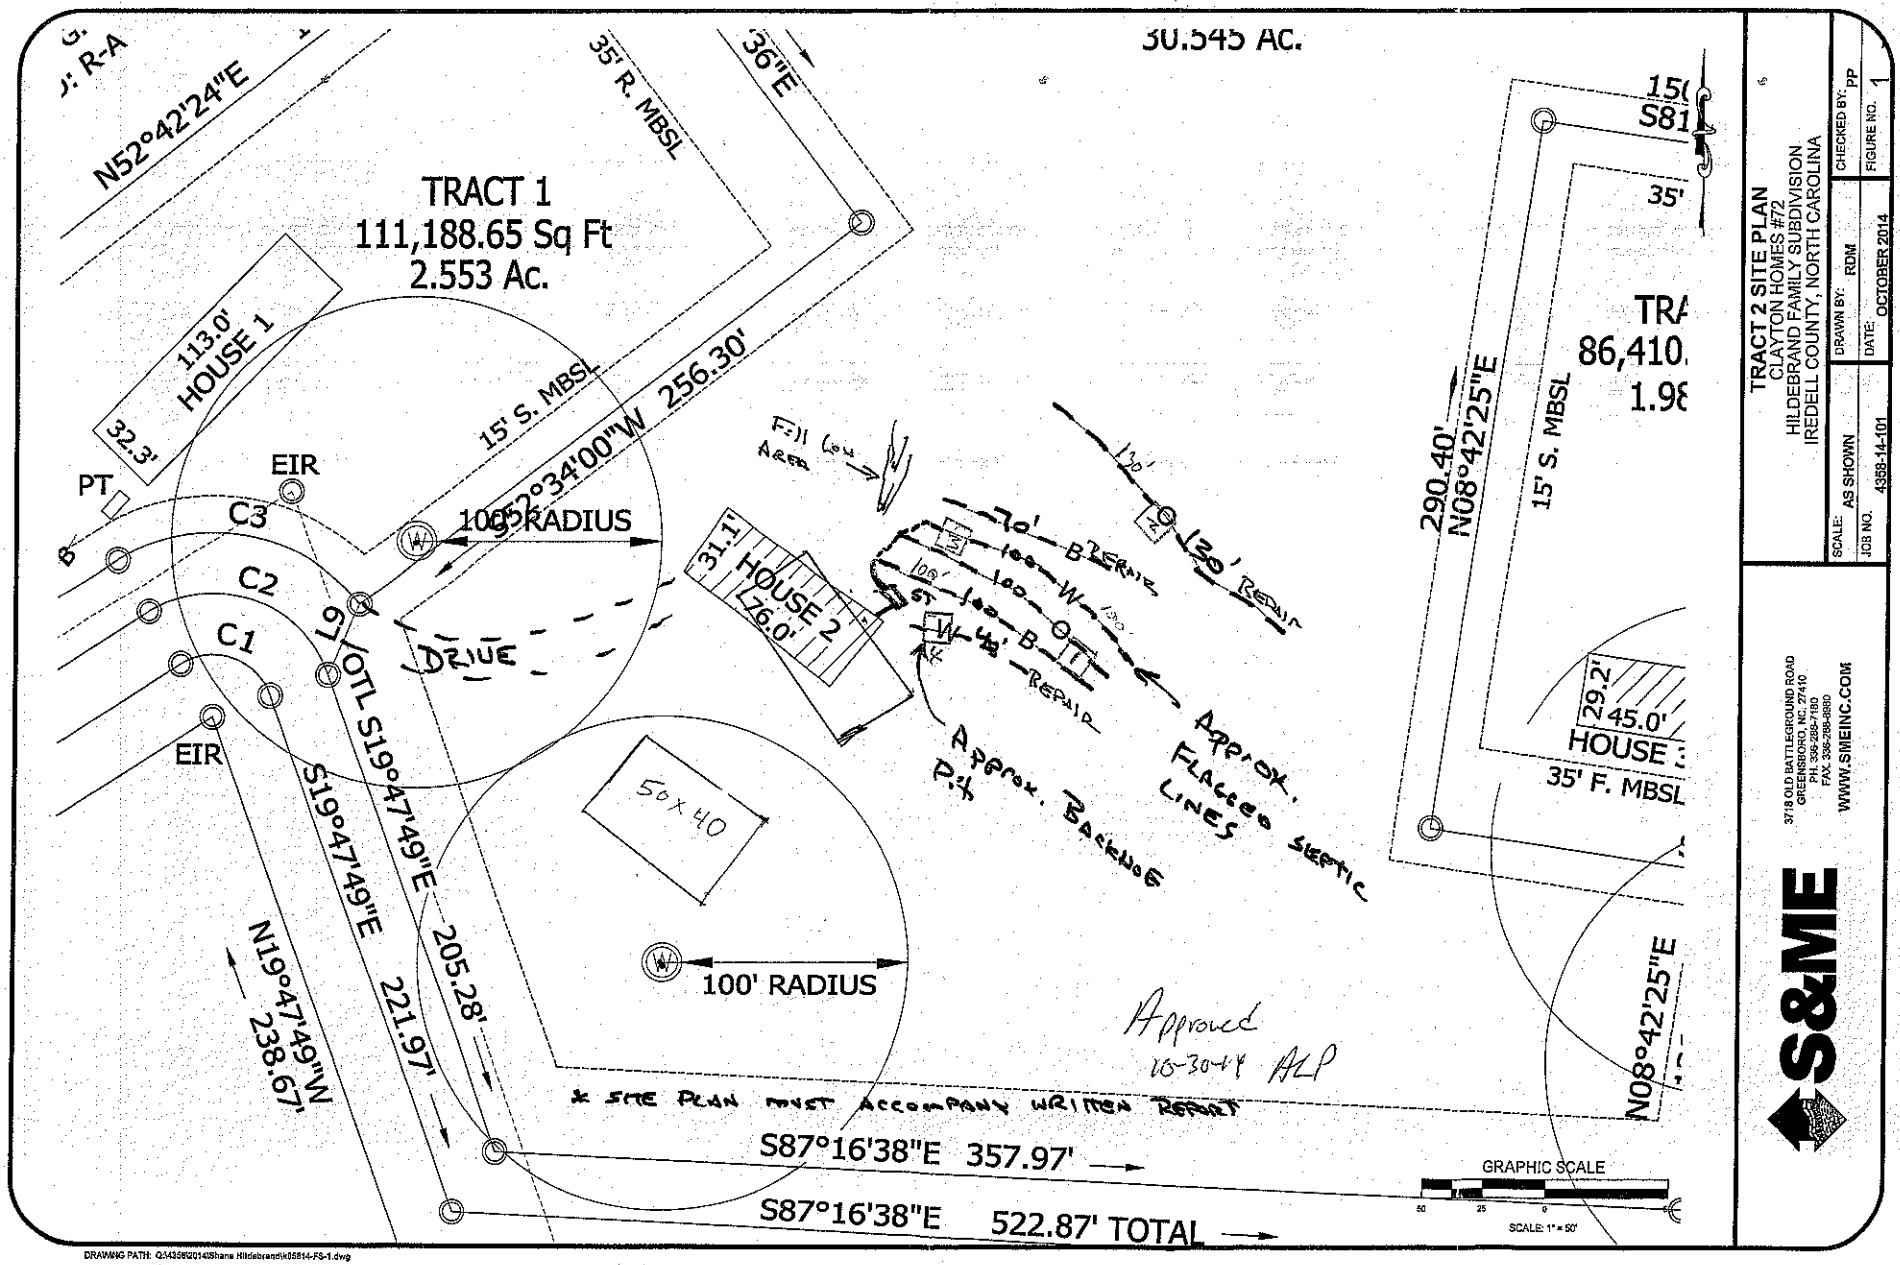

TRACT 2 SITE PLAN
CLAYTON HOMES #72
HILDEBRAND FAMILY SUBDIVISION
IREDELL COUNTY, NORTH CAROLINA

SCALE: AS SHOWN | DRAWN BY: RDM | CHECKED BY: PP
JOB NO. 4358-14-101 | DATE: OCTOBER 2014 | FIGURE NO. 1

S&ME
3718 OLD BATTLEGROUND ROAD
GREENSBORO, NC. 27410
PH: 336-288-7160
FAX: 336-288-8850
WWW.SMEINC.COM

DRAWING PATH: Q:\4358\2014\Shane Hildebrand\tr55814-FS-1.dwg