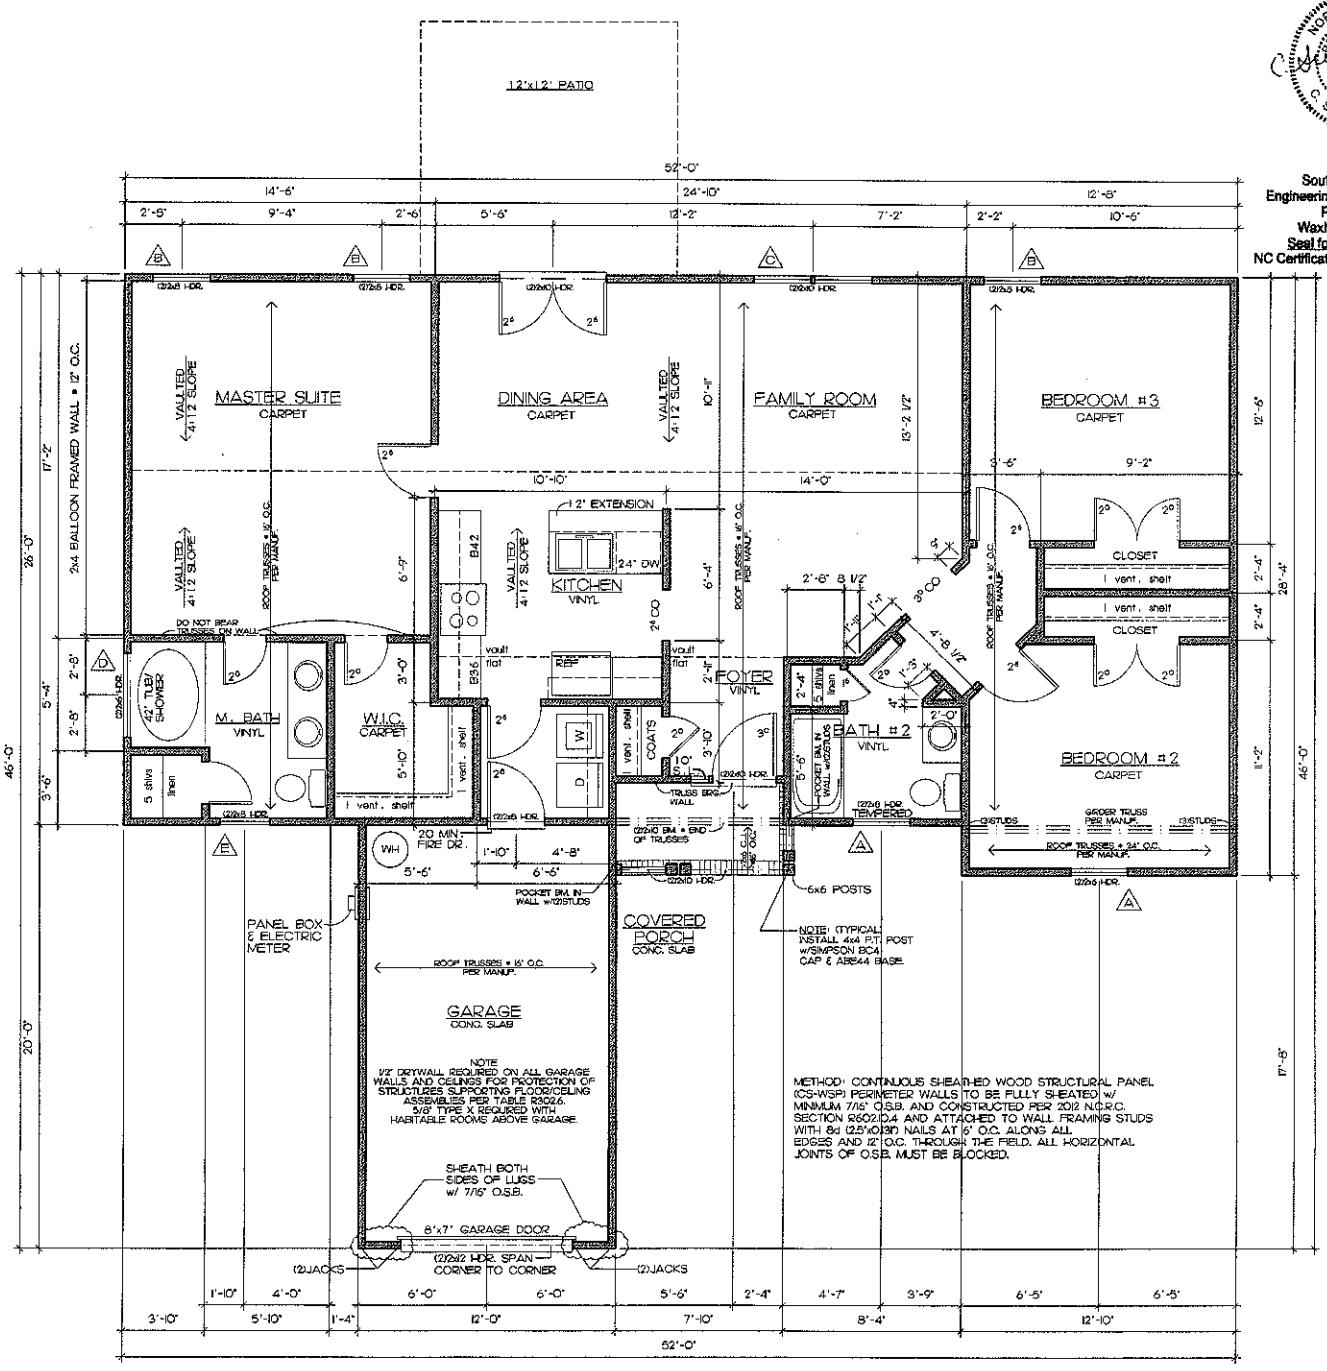


FLOOR PLAN

DESIGNED FOR THE 2012 N.C.R.C. 1/4" = 1'-0"

WINDOW SCHEDULE	
A	2°6° S.H.
B	2°5° S.H.
C	(2) 2°5° S.H.
D	4°1° TRANSOM
E	2°3° S.H. TEMP.

SQUARE FOOTAGES	
FLOOR PLAN	1,366 sq ft
TOTAL =	1,366 sq ft
FRONT PORCH	55 sq ft
GARAGE	240 sq ft

Acknowledgement Of Plans Submittal ONLY!
Date 7-2-12
Date 7-2-12

Southern Dynamic Engineering and Design, PLLC
P.O. Box 87
Waxhaw, NC 28173
Seal for Structural Only
NC Certificate of Licensure P-0713

NORTH CAROLINA PROFESSIONAL ENGINEER SEAL 34696 C. SCOTT BROOKS 6/21/12

Drafting & Design Inc.
Charlotte NC
704-542-9662

COPYRIGHT STATEMENT
DRAFTING & DESIGN, Inc. accepts no responsibility, liability or part of any legal action related to documentation, supplied by the owner/contractor for preparing this drawing that may be copyrighted by another party. All materials used to produce this drawing are considered to have been released to the owner/contractor for any copyright, and, as required by law, the owner/contractor has done so and agrees to indemnify, defend and hold harmless DRAFTING & DESIGN, Inc. from any claims against the same.

Troutman Farms of the Carolina's, LLC
The Tanika

Project: THE TANIKA
Sheet Title: FLOOR PLAN

DR. BY: J. BODNAR
Date 6-19-12
REV:
Site

TANIKAFL.DWG
Sheet 3