
Acknowledgement Of
Plans Submittal ONLY!
APPROVED JUL 23 2015
Date 7-24-15

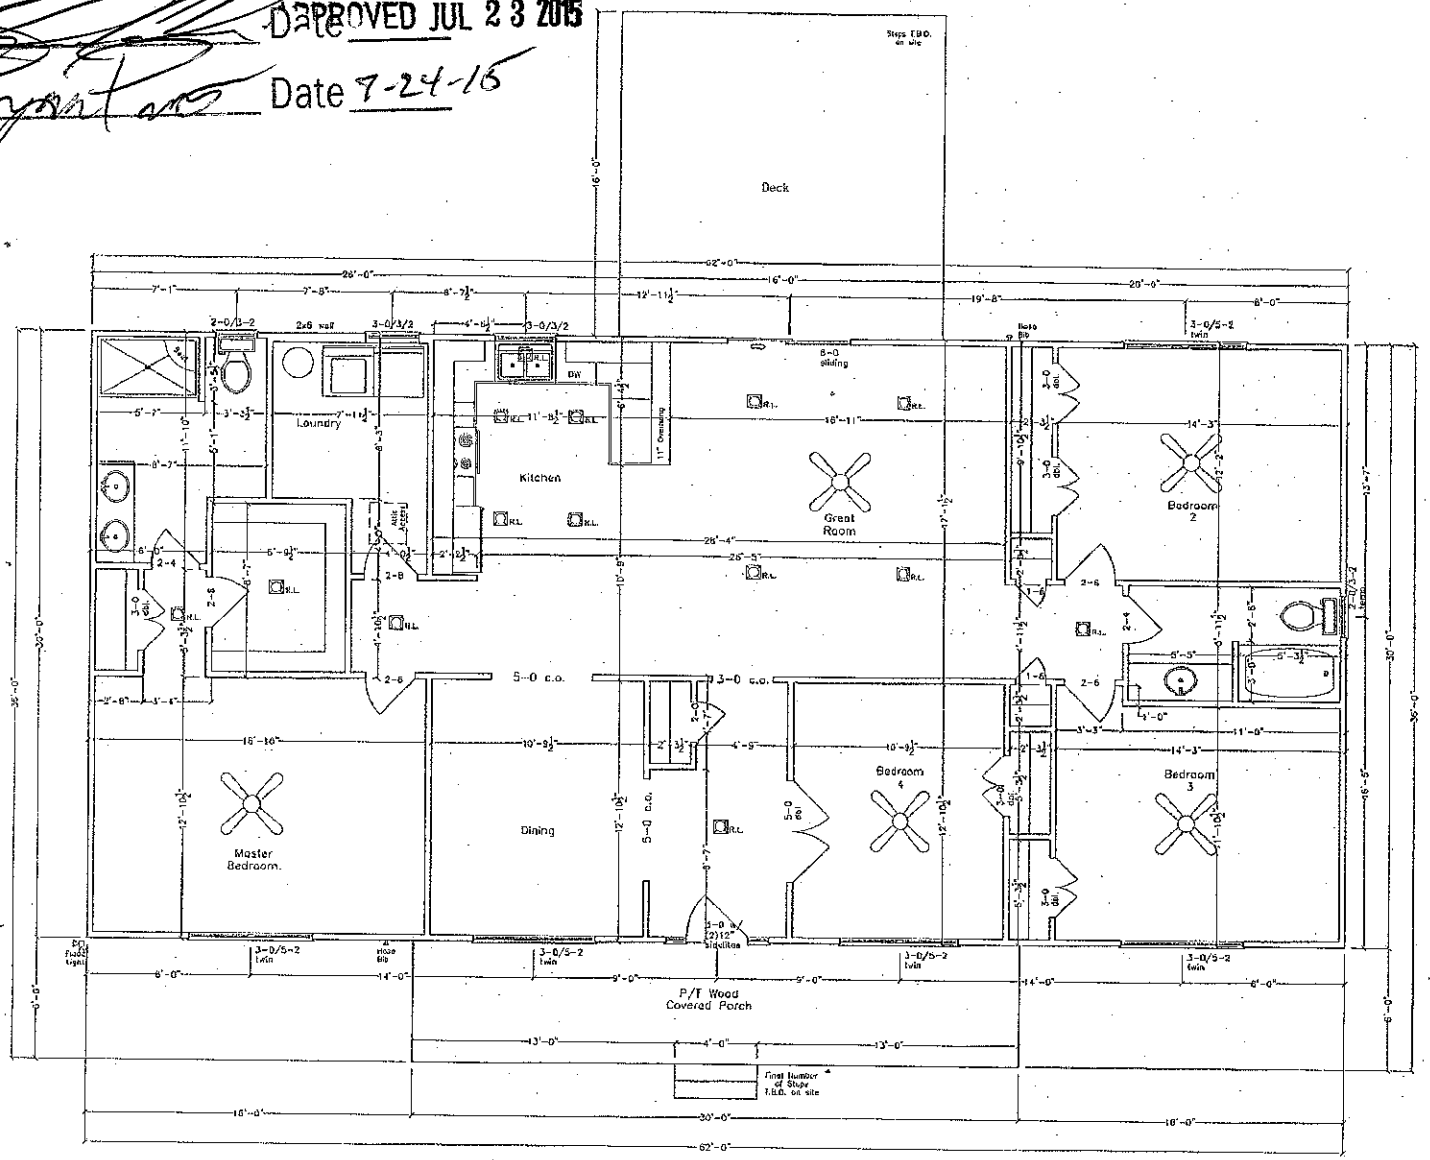

36
14
6
578

7/10/2015 4:45:33 PM

FIELD APPLICATIONS MAY VARY & ALLOW FOR MINOR ADJUSTMENTS TO DIMENSIONS & MEASUREMENTS AS SHOWN

Young

134 Fairhaven Lot 18
Cleveland NC 27013
Iredell County

Floor plan

Designer: Vincent
Scale: 1/4"=1'
Drawn By: J. Wilson
Date: 7-8-2015
Revision:

A-4
Sheet 4 of 6