
66'

14

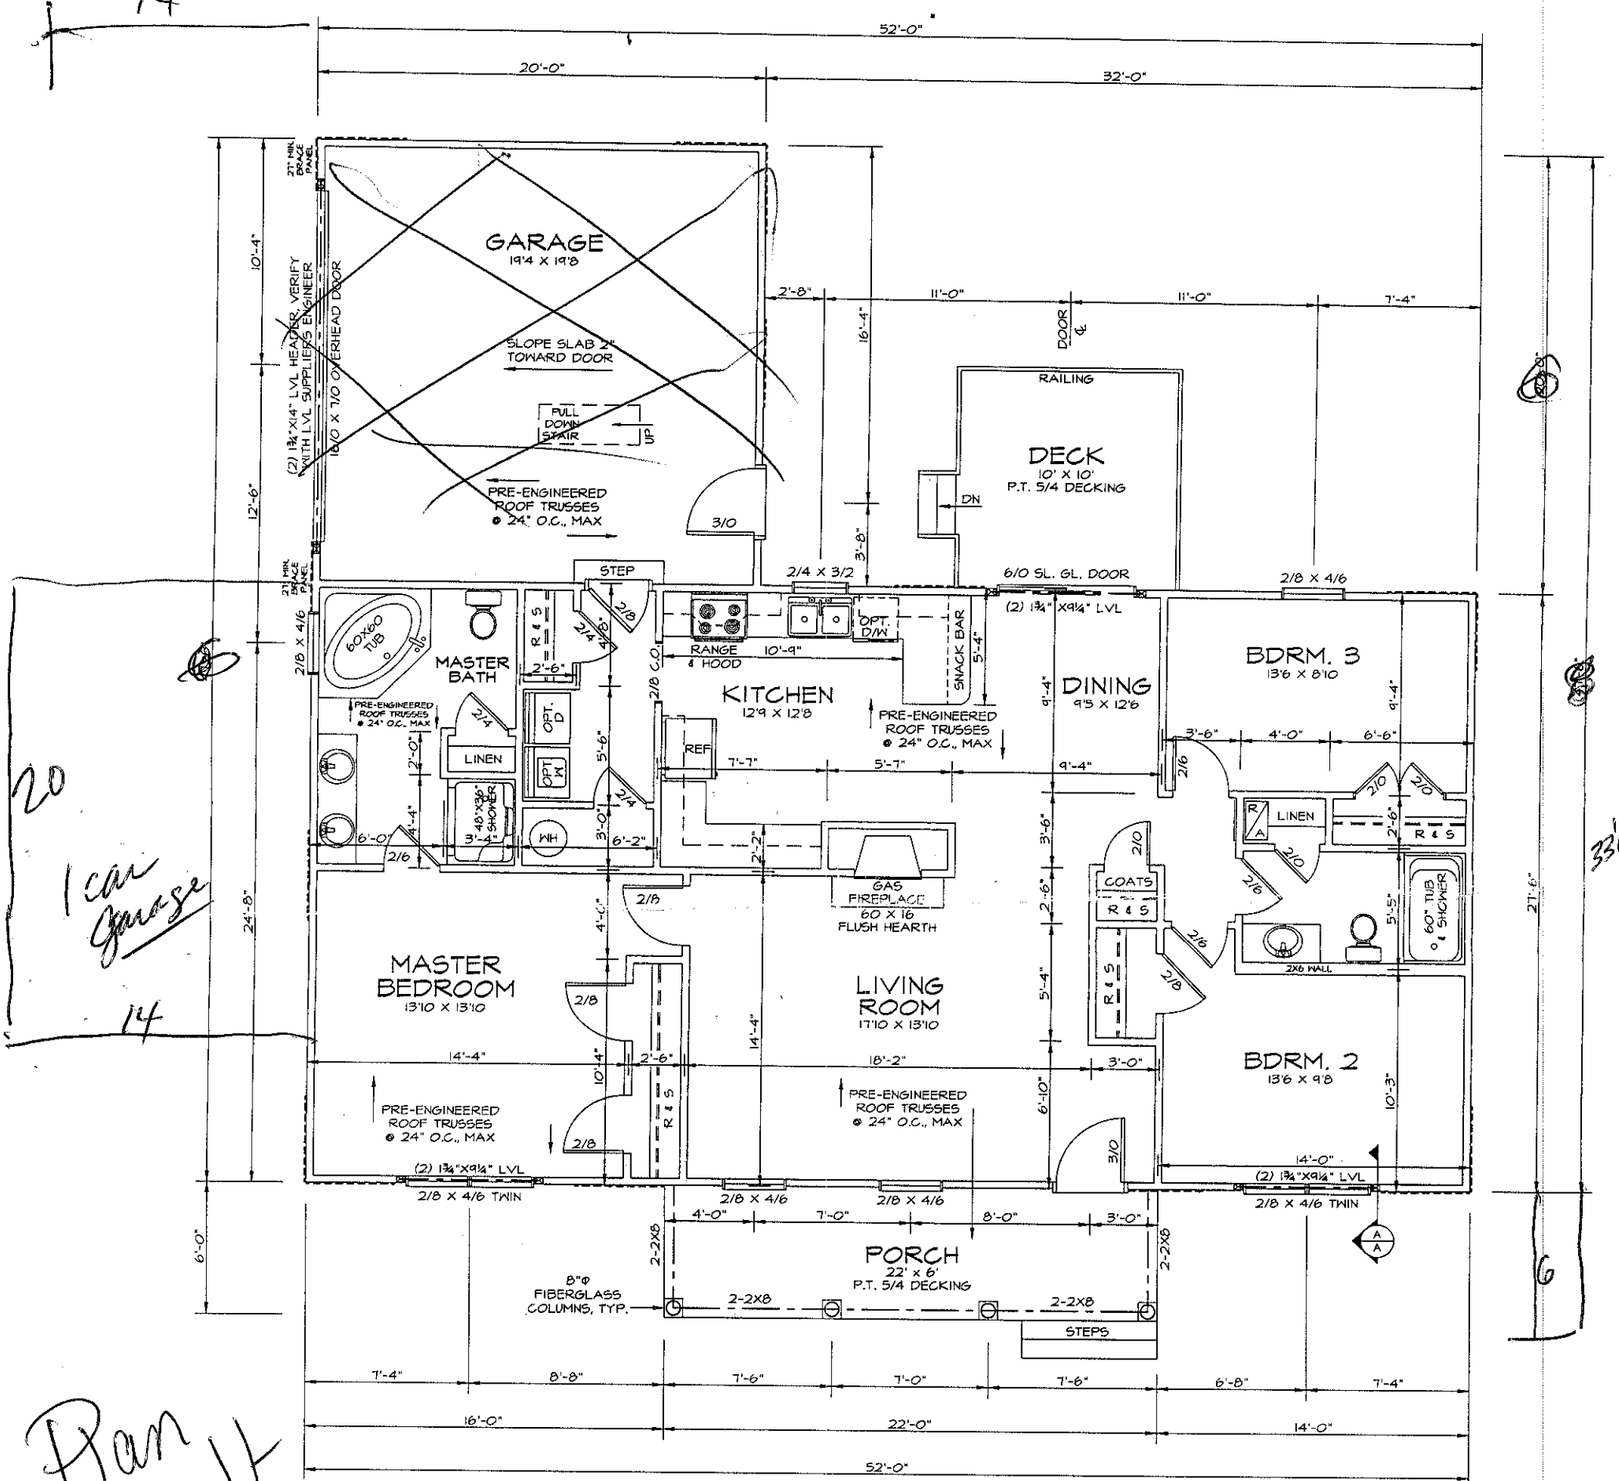

20

1 car Garage

14

Plan Built Reverse

NOTE

DOUBLE HUNG WINDOWS SHOWN.... SIZES ARE NOMINAL SASH DIMENSIONS

VERIFY WITH WINDOW MANUFACTURER THAT BEDROOM WINDOWS COMPLY WITH SECTION R310.1 EGRESS REQUIREMENTS

WALL LEGEND

NON-LOAD BRG. STUD WALLS

EXTERIOR AND LOAD-BEARING STUD WALLS

WALL BRACE PANEL, 48" WIDE UNLESS OTHERWISE NOTED. NO SPLICES ALLOWED WITHIN PANEL WIDTH.

FLOOR PLAN 1430 SQUARE FEET Aspen

SCALE: 1/4"=1'-0"

Acknowledgement Of Plans Submittal ONLY!

Judy Melville Date 1-6-06

Lorraine Date 1-11-06