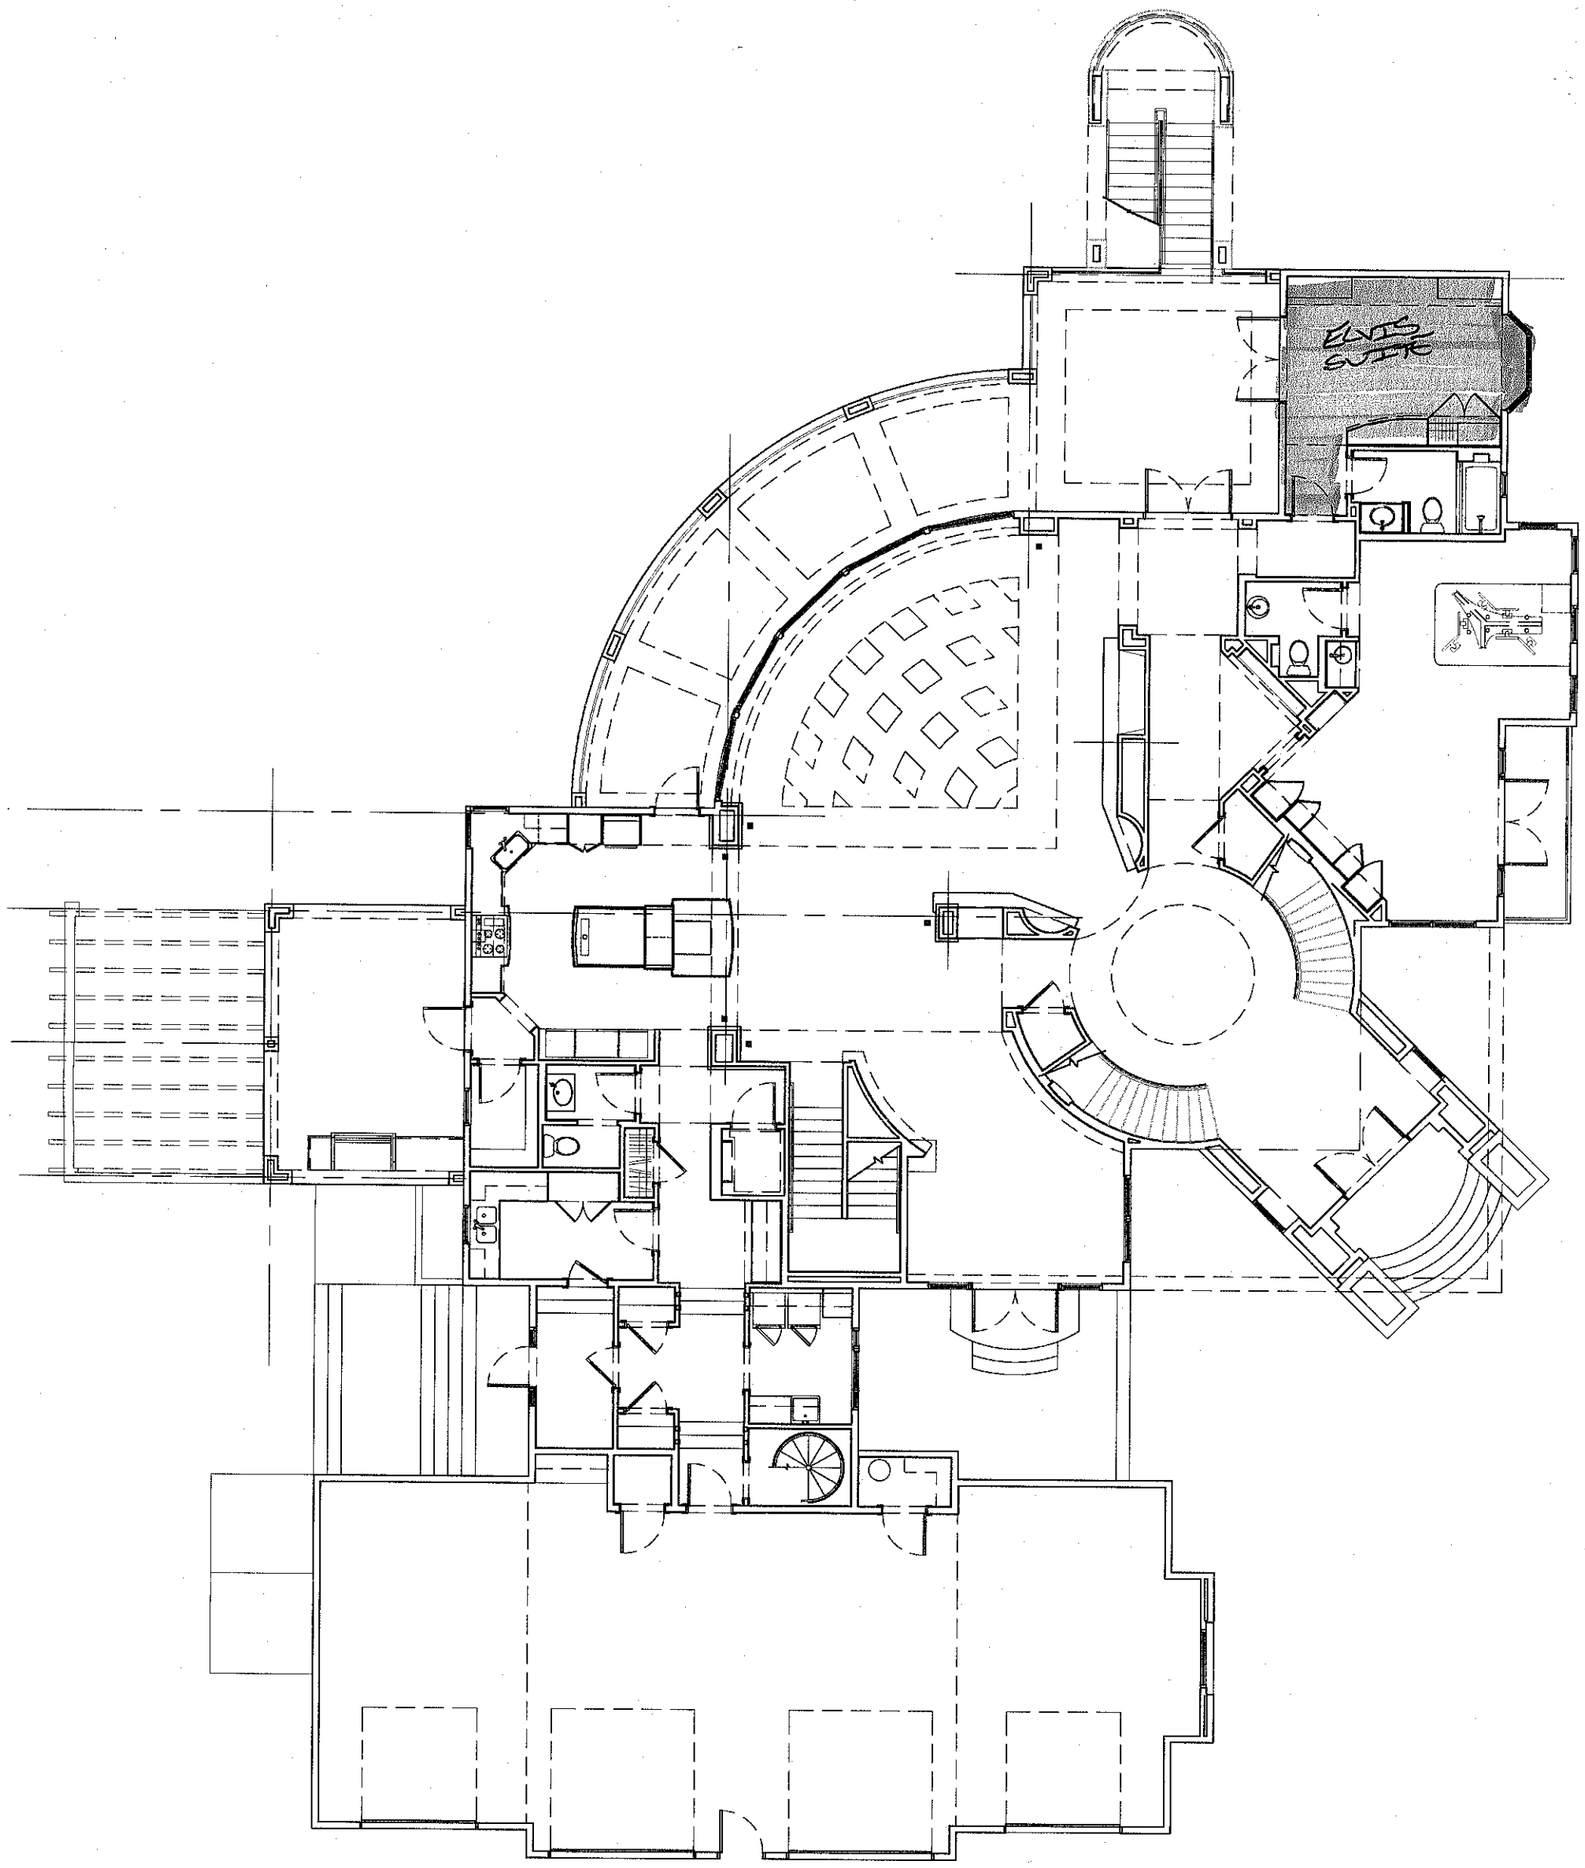


A 1ST LEVEL FLOOR PLAN


SCALE 3/32"= 1'-0"

Maria Dotson 5/12/08

David Hon 5/12/08

WAKEFIELD BEASLEY & ASSOCIATES

DATE: MAY 6, 2008 ARCHITECTS INTERIORS

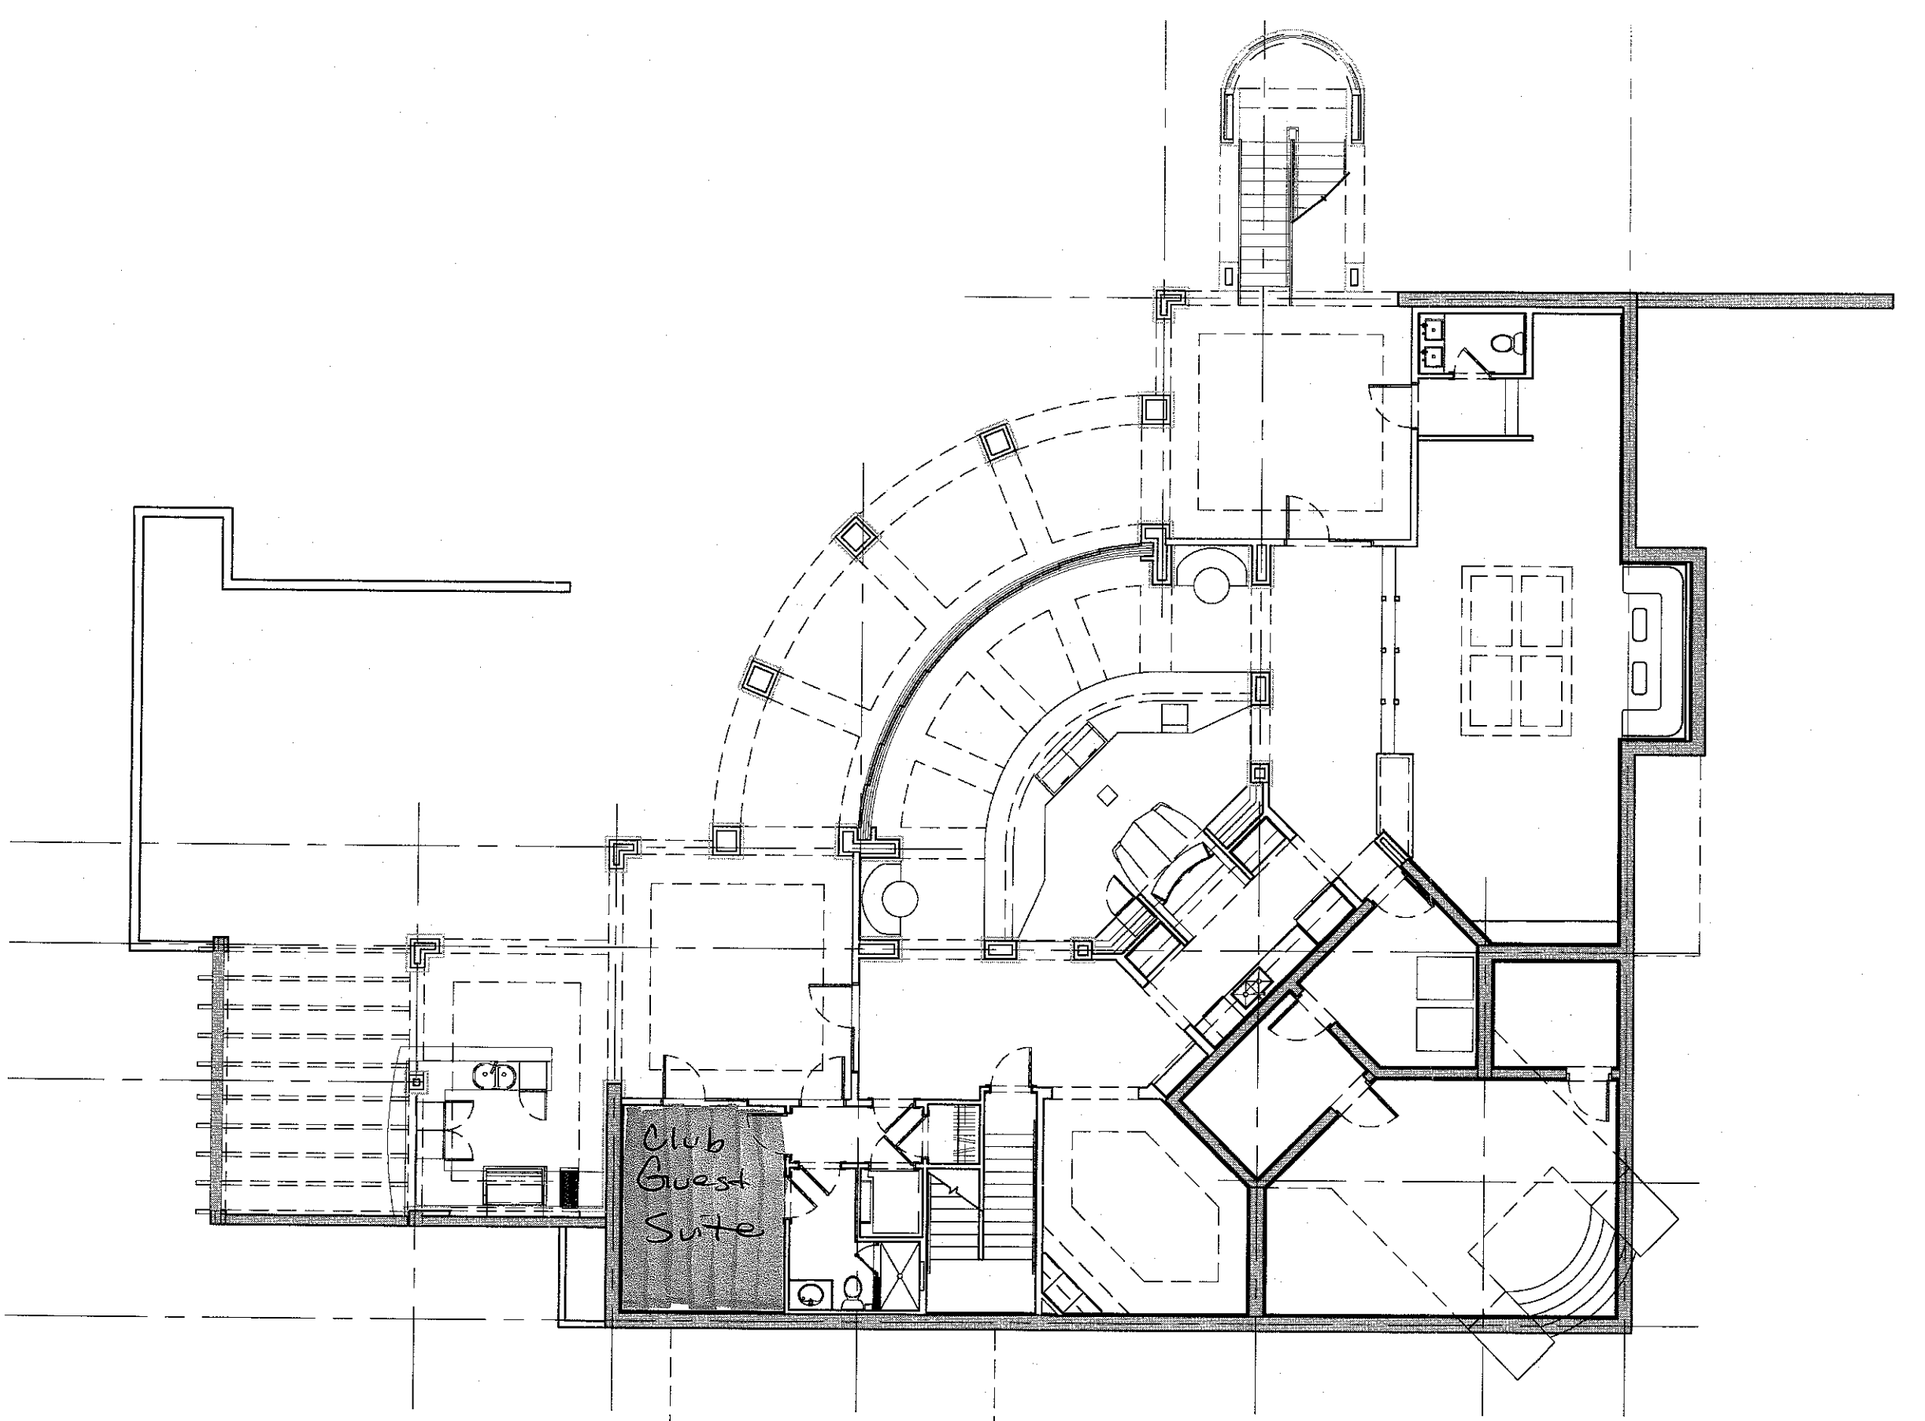

A CLUB LEVEL FLOOR PLAN

SCALE: 3/32" = 1'-0"


Maria Dotson 5/12/08

David Gibson 5/12/08

WAKEFIELD BEASLEY & ASSOCIATES

ARCHITECTS INTERIORS

DATE: MAY 6, 2008

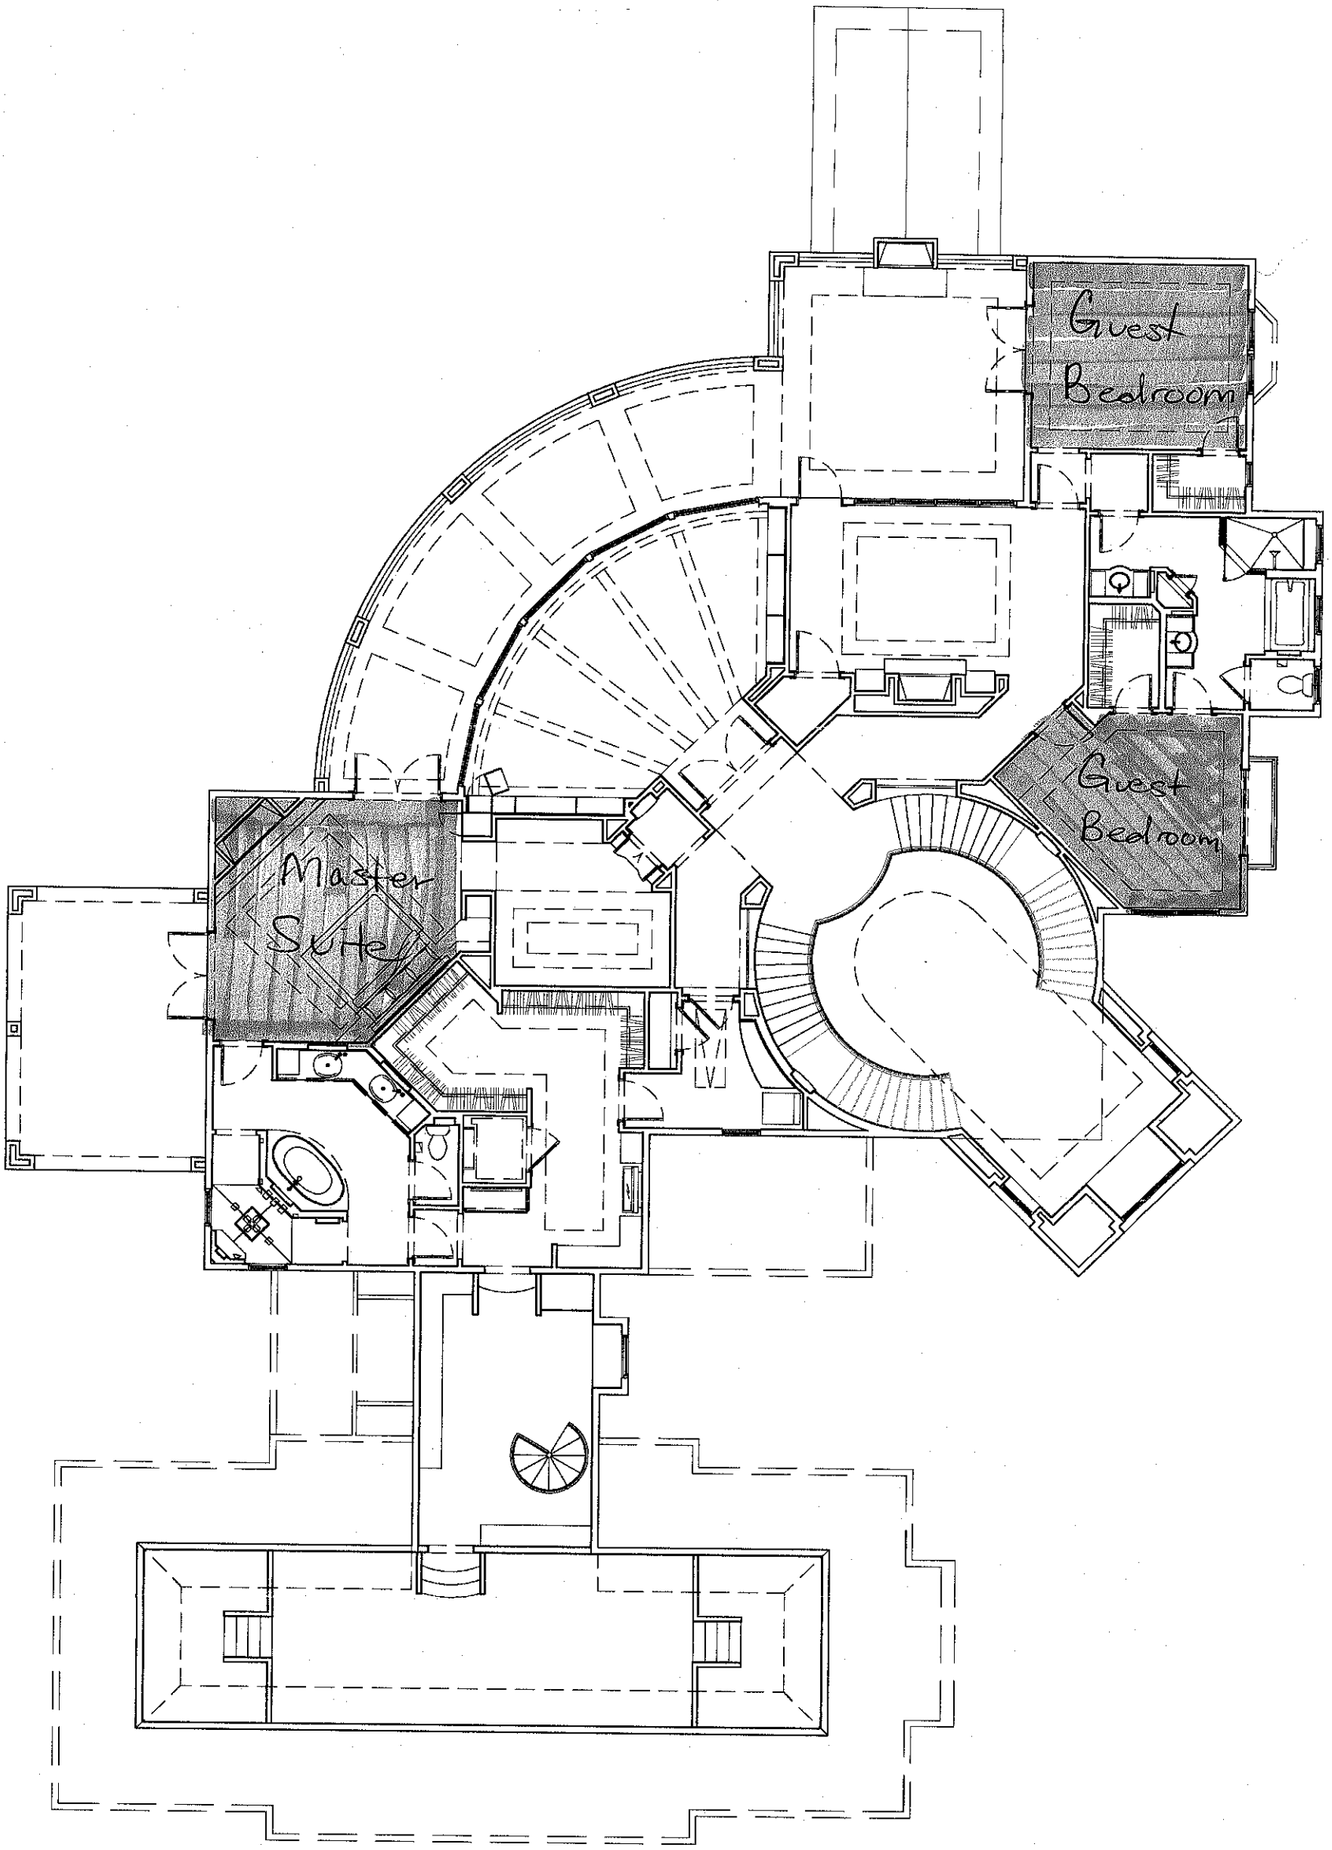

A **2ND LEVEL FLOOR PLAN**

SCALE 3/32"= 1'-0"

Maria Dobson 5/12/08

David Hawk 5/12/08

WAKEFIELD BEASLEY & ASSOCIATES
ARCHITECTS INTERIORS

DATE: MAY 6, 2008