
Acknowledgement Of
Plans Submittal ONLY!
Date 5-14-13
Date

FLOOR PLAN 116 NUTHATCH

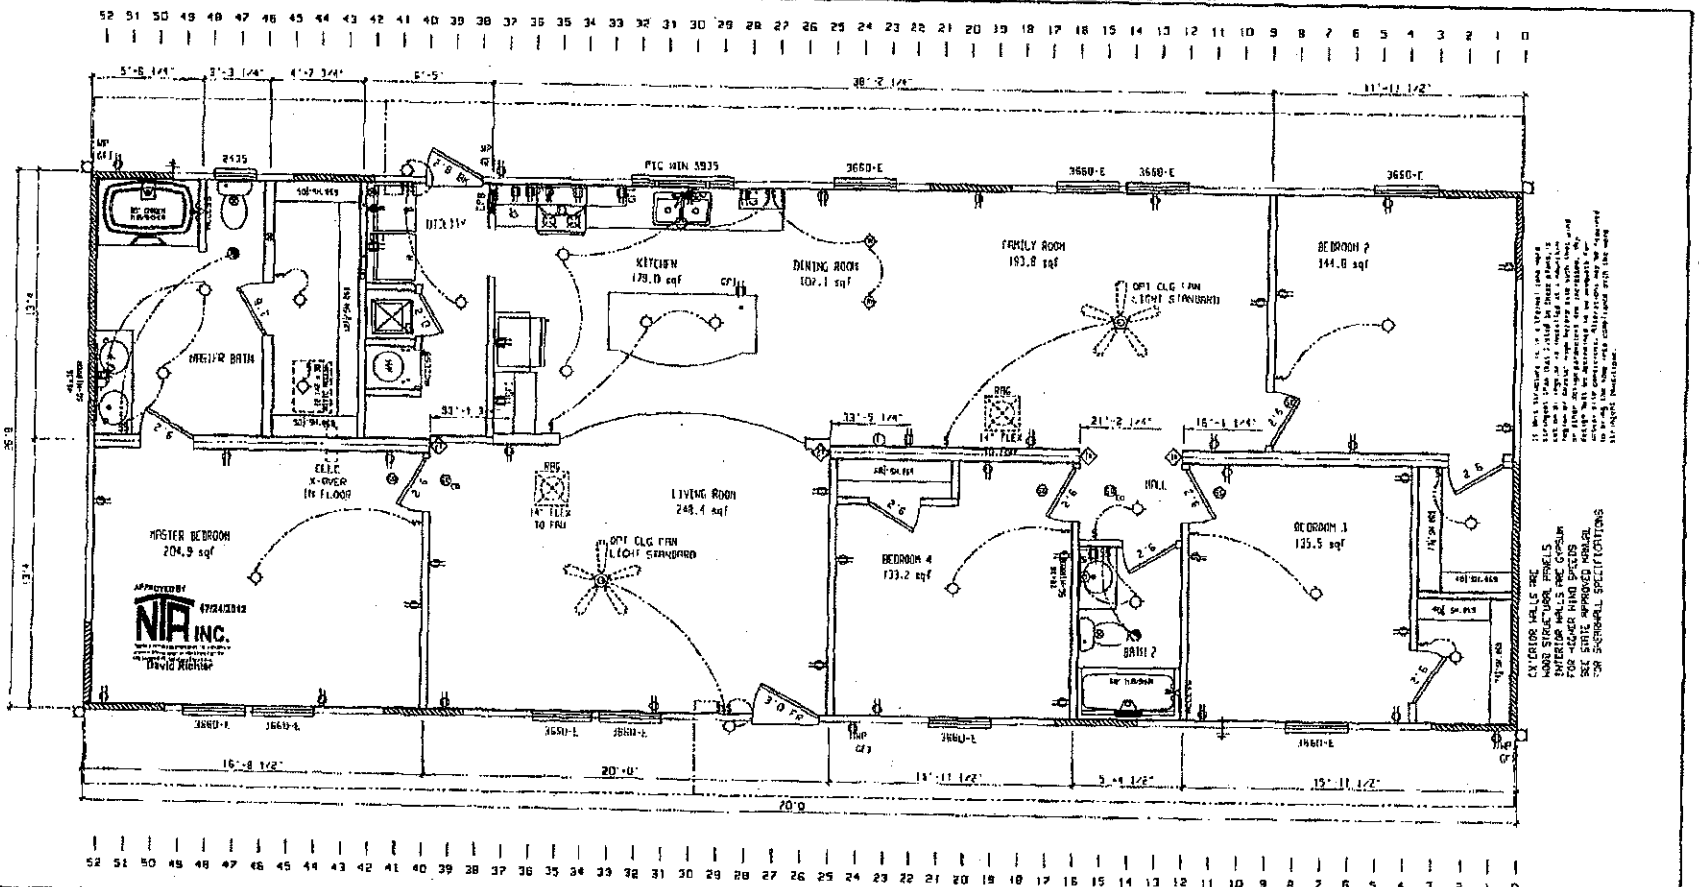

BRAND	SERIES
SCHULT	RK28

CMH MANUFACTURING, INC.

REVISIONS	BY	DATE

GENERAL NOTES

CEILING HEIGHT = 90.00

FLOOR FRAMING SPACING = 16

TOTAL WINDOW SQFT = 170.5

DRAWING TITLE

MASTER PLAN

RETURN AIR REQUIREMENTS

1. 20"X16" GRILL REQUIRED
2. 4"x10" GRILL W/ 1 1/2" DOOR UNDERCUT
3. DOORWAY MUST BE UNDERCUT 1 1/2" MIN.
4. 4"x24" OR 8"x14" GRILL REQUIRED

INDICATES REQUIRED NUMBER OF STUDS IN COLUMN

THE # SPECIFIES THAT THERE ARE NO HOLES IN STUDS IN COLUMN

MODEL NAME	SQ. FT.
4602 MOD	1866

PLANT	DESCRIPTION	MODEL NO.
957	28X70'0" 4BR-2BA	4602 MOD

DRAWN BY	ORIG. DATE	DATE PRINTED	SHEET NO.
GDB	07/10/2012	07/23/2012	1-1