
Lot 2

48" Roof
7'6" Sidewalls

VC121-A

Fireplace centered on wall

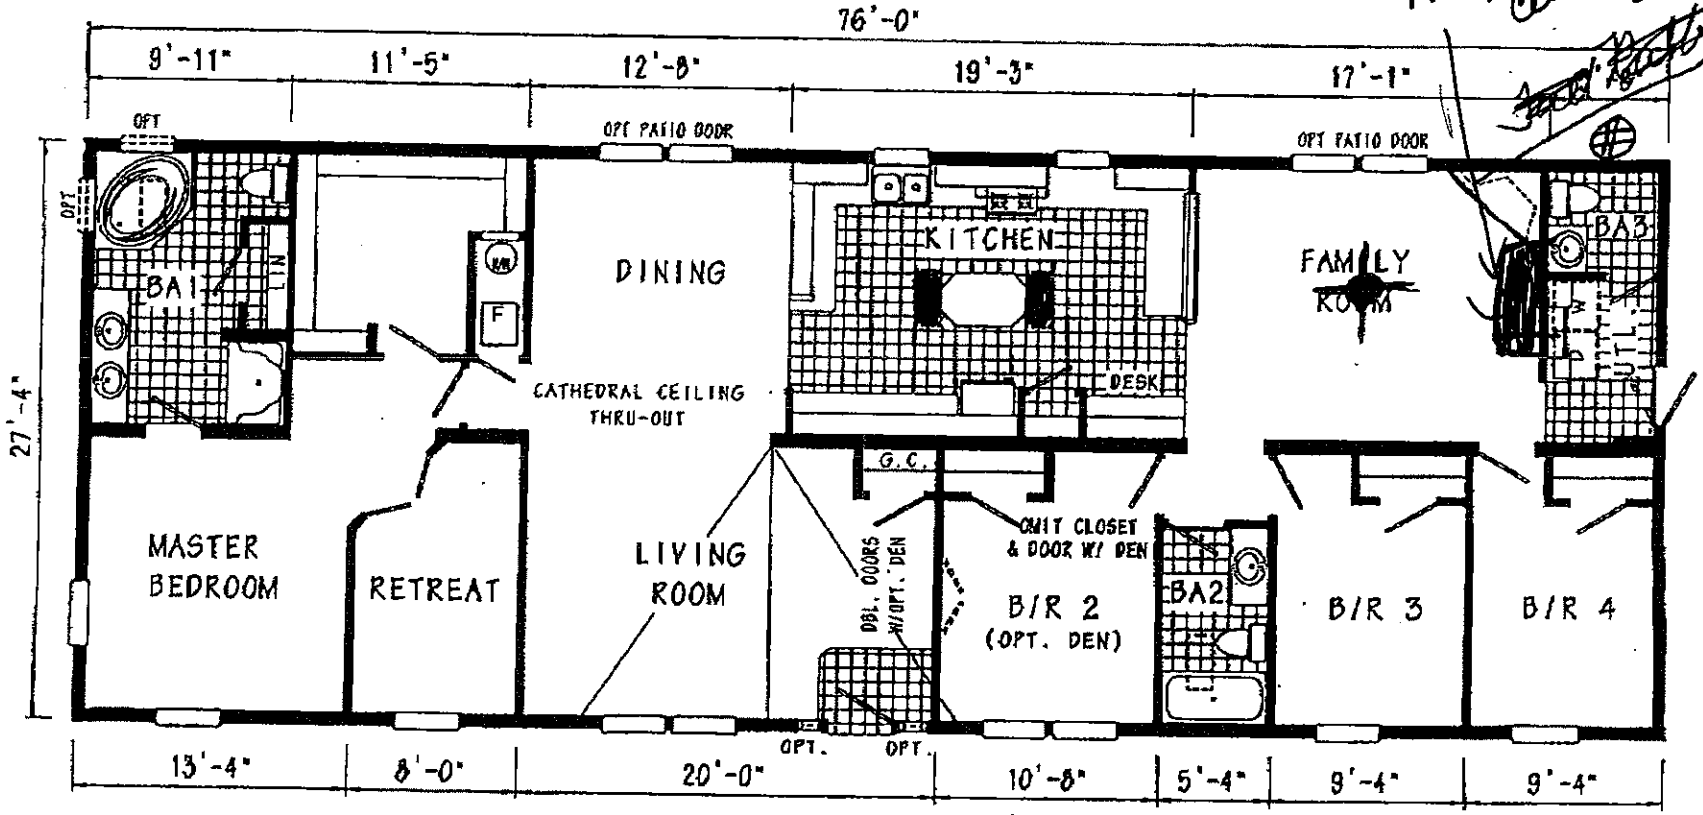

VC121-A 2880 (76) Approx. 2077 Sq. Ft.

Hbr-West
Retail: Lebar

Kathy McBaker

NOTE: BECAUSE OF VARYING STATE REQUIREMENTS AND OPTIONAL EQUIPMENT, SOME OR ALL OF THE UTILITY LOCATIONS MIGHT CHANGE PER FLOOR PLAN. (I.E. FURNACE, STAIRWELL ETC.) CONSULT YOUR FACTORY REPRESENTATIVE FOR EXACT SPECIFICATIONS

The Commodore Corporation	TITLE 2880 (76) LITERATURE	REVISIONS DATE 02/15/2002 NUMBER 200	SCALE N.T.S.	DATE 02/09/2002	DWG. NO. VC121-A
			DWN. BY Omer	REFERENCE VC721-A	LIT.

03/18/02 MON 17:19 FAX
+++ VANDRBUILT WEST 004