

LOCATION OF STAIRS FROM DECK TO GRADE TO BE DETERMINED BY OWNER ON SITE * CONSTRUCTION TO MATCH THAT OF DECK AND RAILING

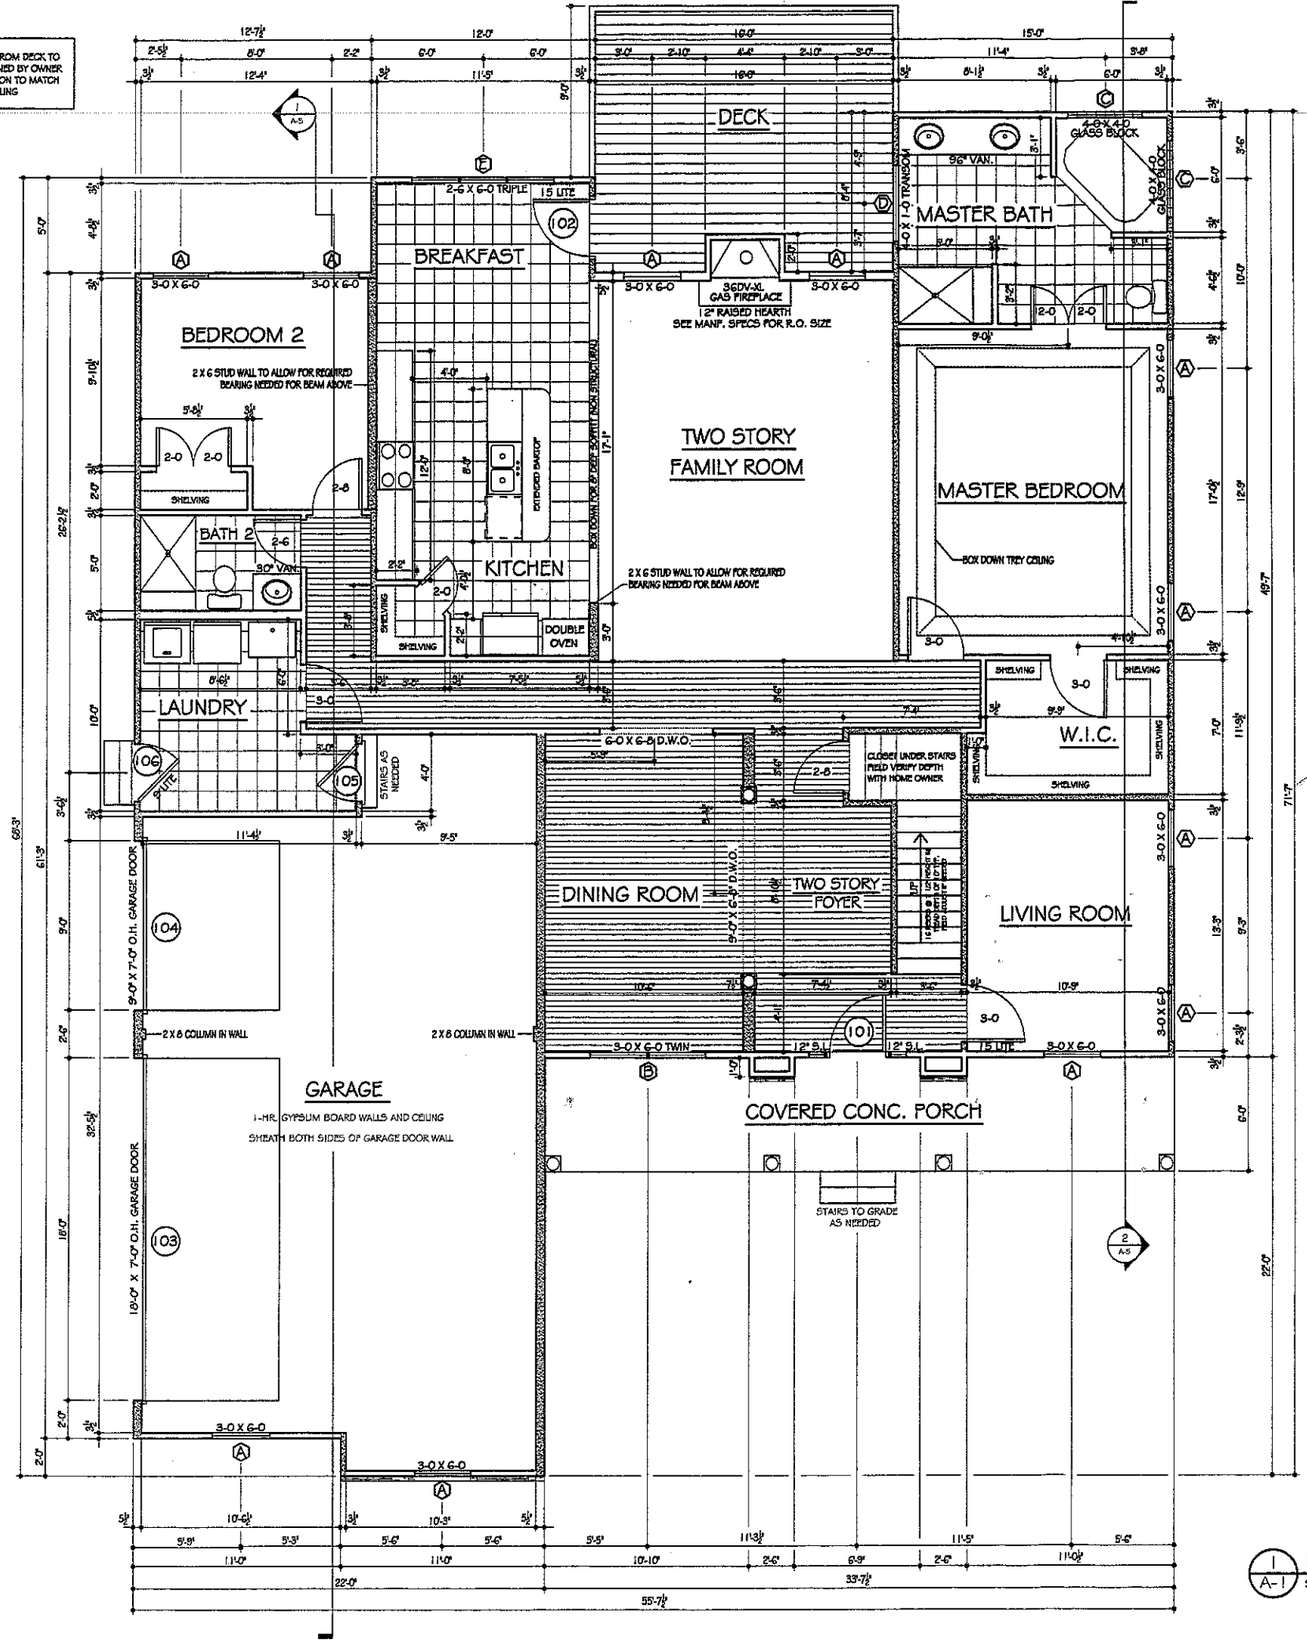

FIRST FLOOR PLAN

1 A-1 SCALE 1/4"=1'-0"


BRAND OF WINDOW TO BE SELECTED BY HOMEOWNER
SIZES SHOWN ARE FOR REFERENCE ONLY ACTUAL SIZES VARY W/ BRAND
(SEE MANUFACTURERS SPECS FOR R.O. SIZES)

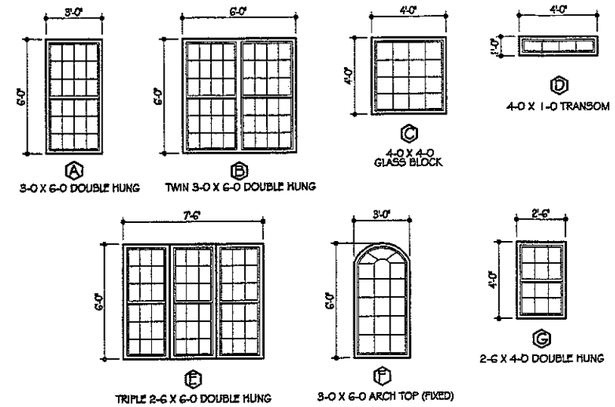

WINDOW SCHEDULE

2 A-1 SCALE 3/8"=1'-0"

BRAND AND STYLE OF DOORS TO BE SELECTED BY HOMEOWNER
DOORS SHOWN ARE FOR REFERENCE ONLY ACTUAL STYLES VARY W/ BRAND
(SEE MANUFACTURERS SPECS FOR R.O. SIZES)

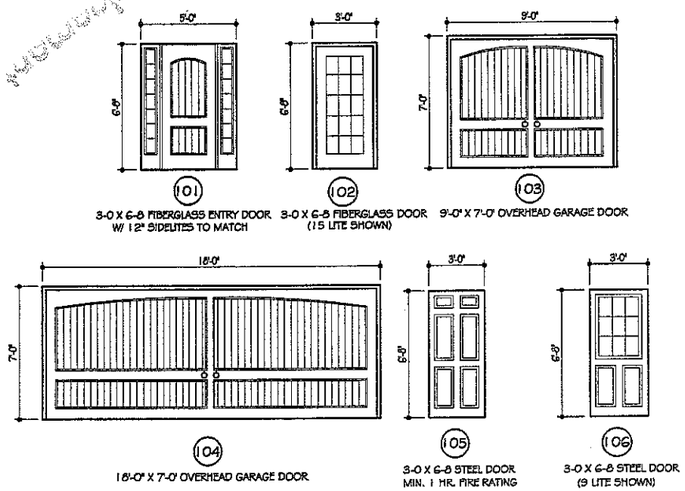

Acknowledgement Of Plans Submittal ONLY!

Jeh E ap Date 6-29-07

ALL HATCHED WALLS REPRESENT LOAD BEARING WALLS.

Date 6-29-07

DOOR SCHEDULE

3 A-1 SCALE 3/8"=1'-0"

JUSTIN KEISLER - RESIDENTIAL DESIGN
HICKORY, NC 28602
2069 21ST ST SE APT Q
(828) 231-5311
JTKESLER@YAHOO.COM

Keisler Residential

A PROPOSED NEW RESIDENCE FOR:
ROBERT & STACEY KOLESSAR

DRAWN BY: JUSTIN KEISLER

DATE: APRIL 2007


SHEET NO. A-1 OF SIX

ROOM FINISH SCHEDULE

	ROOM	FLOOR	BASE	WALLS	CEILING
MAIN FLOOR	COVERED ENTRY PORCH	FINISHED CONCRETE	NONE	STONE / SIDING	TO MATCH SOFFITT
	TWO-STORY FOYER	HARDWOOD	5 1/4" WOOD	GYPSUM BOARD	GYPSUM BOARD
	DINING ROOM	HARDWOOD	5 1/4" WOOD	GYPSUM BOARD	GYPSUM BOARD
	LIVING ROOM	CARPET	5 1/4" WOOD	GYPSUM BOARD	GYPSUM BOARD
	TWO STORY FAMILY ROOM	CARPET	5 1/4" WOOD	GYPSUM BOARD	GYPSUM BOARD
	KITCHEN	HARD TILE	5 1/4" WOOD	GYPSUM BOARD	GYPSUM BOARD
	BREAKFAST	HARD TILE	5 1/4" WOOD	GYPSUM BOARD	GYPSUM BOARD
	MASTER BEDROOM	CARPET	5 1/4" WOOD	GYPSUM BOARD	GYPSUM BOARD
	MASTER BATH	HARD TILE	5 1/4" WOOD	M.R. GYPSUM BOARD	M.R. GYPSUM BOARD
	MASTER W.I.C.	CARPET	5 1/4" WOOD	GYPSUM BOARD	GYPSUM BOARD
	BEDROOM #2	CARPET	5 1/4" WOOD	GYPSUM BOARD	GYPSUM BOARD
	BATH #2	HARD TILE	5 1/4" WOOD	M.R. GYPSUM BOARD	M.R. GYPSUM BOARD
	HALLWAY	HARDWOOD	5 1/4" WOOD	GYPSUM BOARD	GYPSUM BOARD
	LAUNDRY	HARD TILE	5 1/4" WOOD	GYPSUM BOARD	GYPSUM BOARD
	PANTRY	HARD TILE	5 1/4" WOOD	GYPSUM BOARD	GYPSUM BOARD
	GARAGE	SEALED CONCRETE	5 1/4" WOOD	1-HR RATED GYPSUM BOARD	1-HR RATED GYPSUM BOARD
	STAIRS	WOOD W/ CARPET	NONE	GYPSUM BOARD	GYPSUM BOARD
SECOND FLOOR	BALCONY	CARPET	5 1/4" WOOD	GYPSUM BOARD / OPEN RAILING	GYPSUM BOARD
	BEDROOM #3	CARPET	5 1/4" WOOD	GYPSUM BOARD	GYPSUM BOARD
	BEDROOM #4	CARPET	5 1/4" WOOD	GYPSUM BOARD	GYPSUM BOARD
	BEDROOM #5	CARPET	5 1/4" WOOD	GYPSUM BOARD	GYPSUM BOARD
	W.I.C.'S (ALL)	CARPET	5 1/4" WOOD	GYPSUM BOARD	GYPSUM BOARD
	BATH #3	HARD TILE	5 1/4" WOOD	M.R. GYPSUM BOARD	M.R. GYPSUM BOARD
	BATH #4	HARD TILE	5 1/4" WOOD	M.R. GYPSUM BOARD	M.R. GYPSUM BOARD
	BONUS ROOM	CARPET	5 1/4" WOOD	GYPSUM BOARD	GYPSUM BOARD
	UNFINISHED STORAGE (ALL)	3/4" T & G PLYWOOD	NONE	EXPOSED CONSTRUCTION	EXPOSED CONSTRUCTION

2 / A-2 ROOM FINISH SCHEDULE
SCALE 1/4" = 1'-0"

ALL HATCHED WALLS REPRESENT LOAD BEARING WALLS.

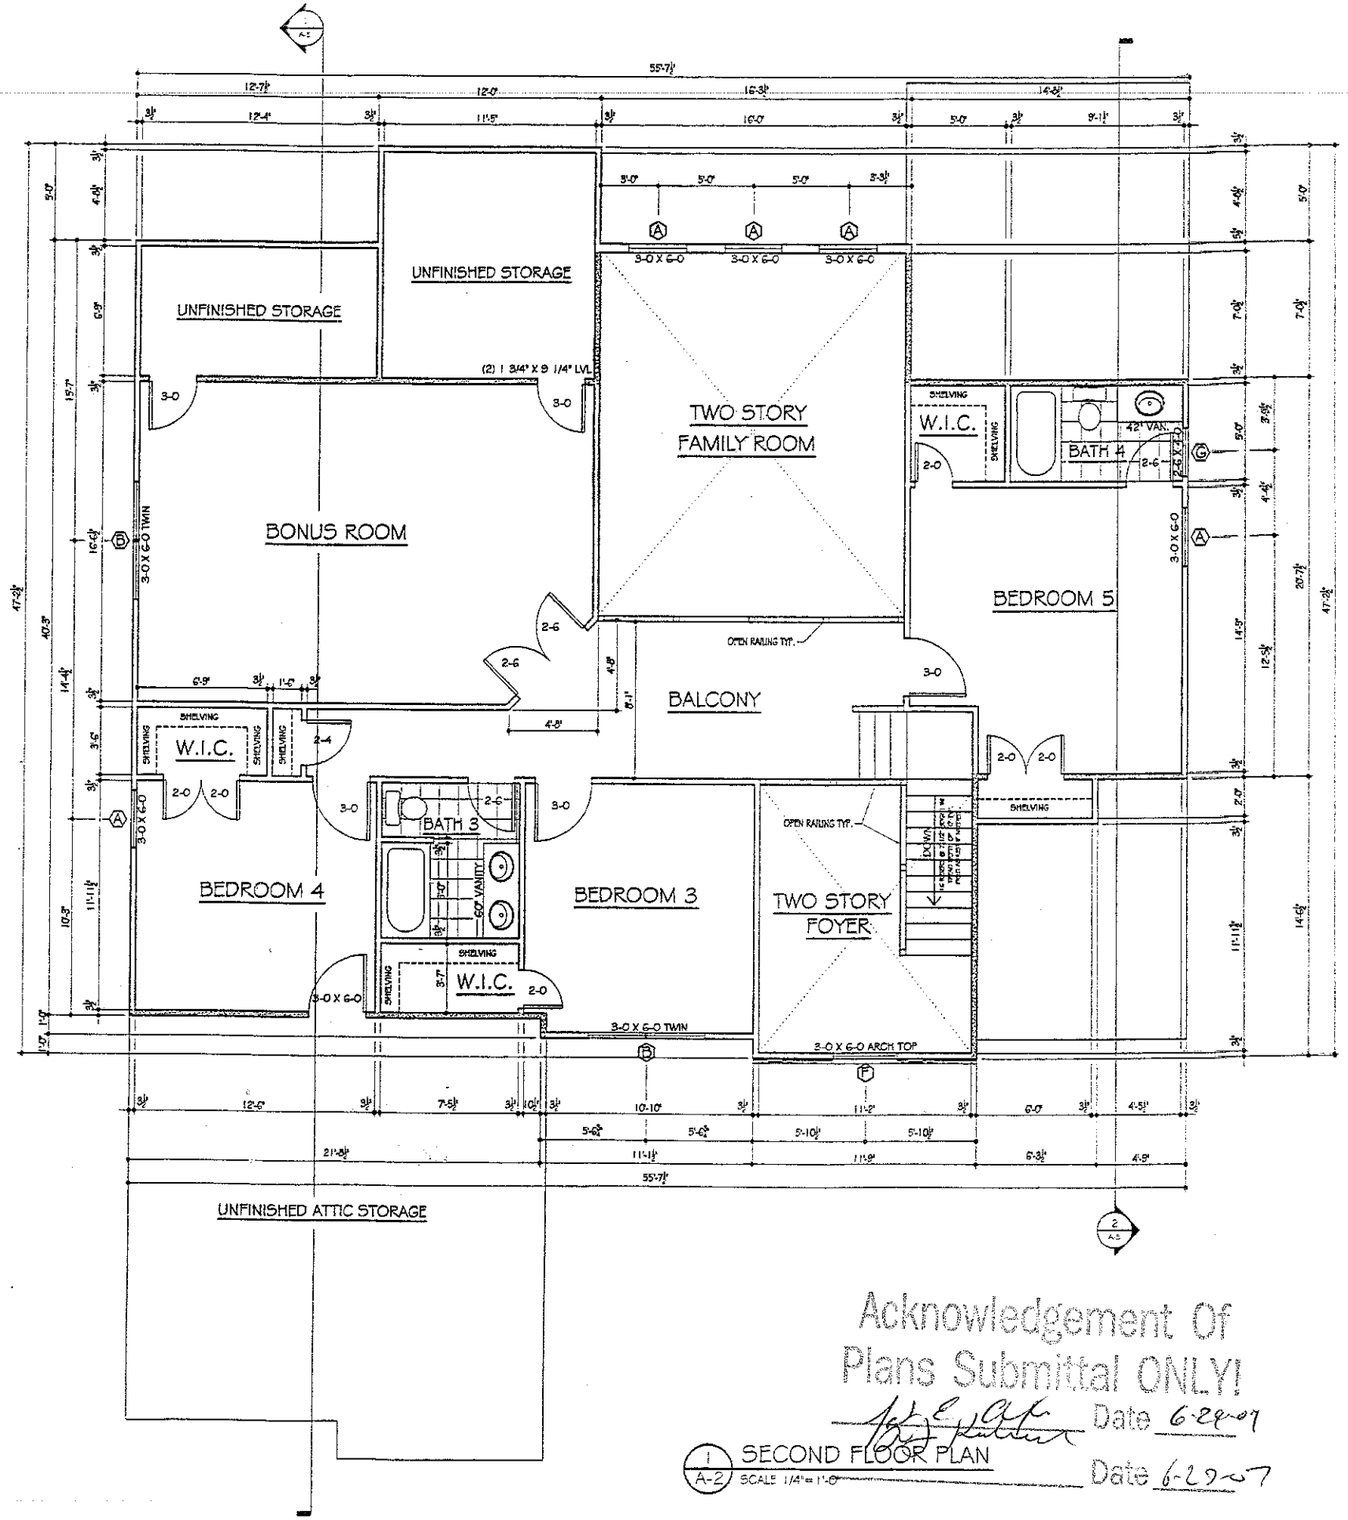

Acknowledgement Of Plans Submittal ONLY!
Date 6-29-07

1 / A-2 SECOND FLOOR PLAN
SCALE 1/4" = 1'-0"
Date 6-29-07

JUSTIN KEISLER
2069 2151 51 SE API O
(020) 291-5311

A PROPOSED NEW RESIDENCE FOR:
ROBERT & STACEY KOLESSAR

DRAWN BY: JUSTIN KEISLER

DATE: APRIL 2007

SHEET NO. A-2