
Overholt Precon Plans

Acknowledgement of Plans Submittal ONLY!

Date 1/15/16

Date 1-15-16


Space beams out evenly. NO beam @ each end. all beams 9" wide 11 1/4" tall

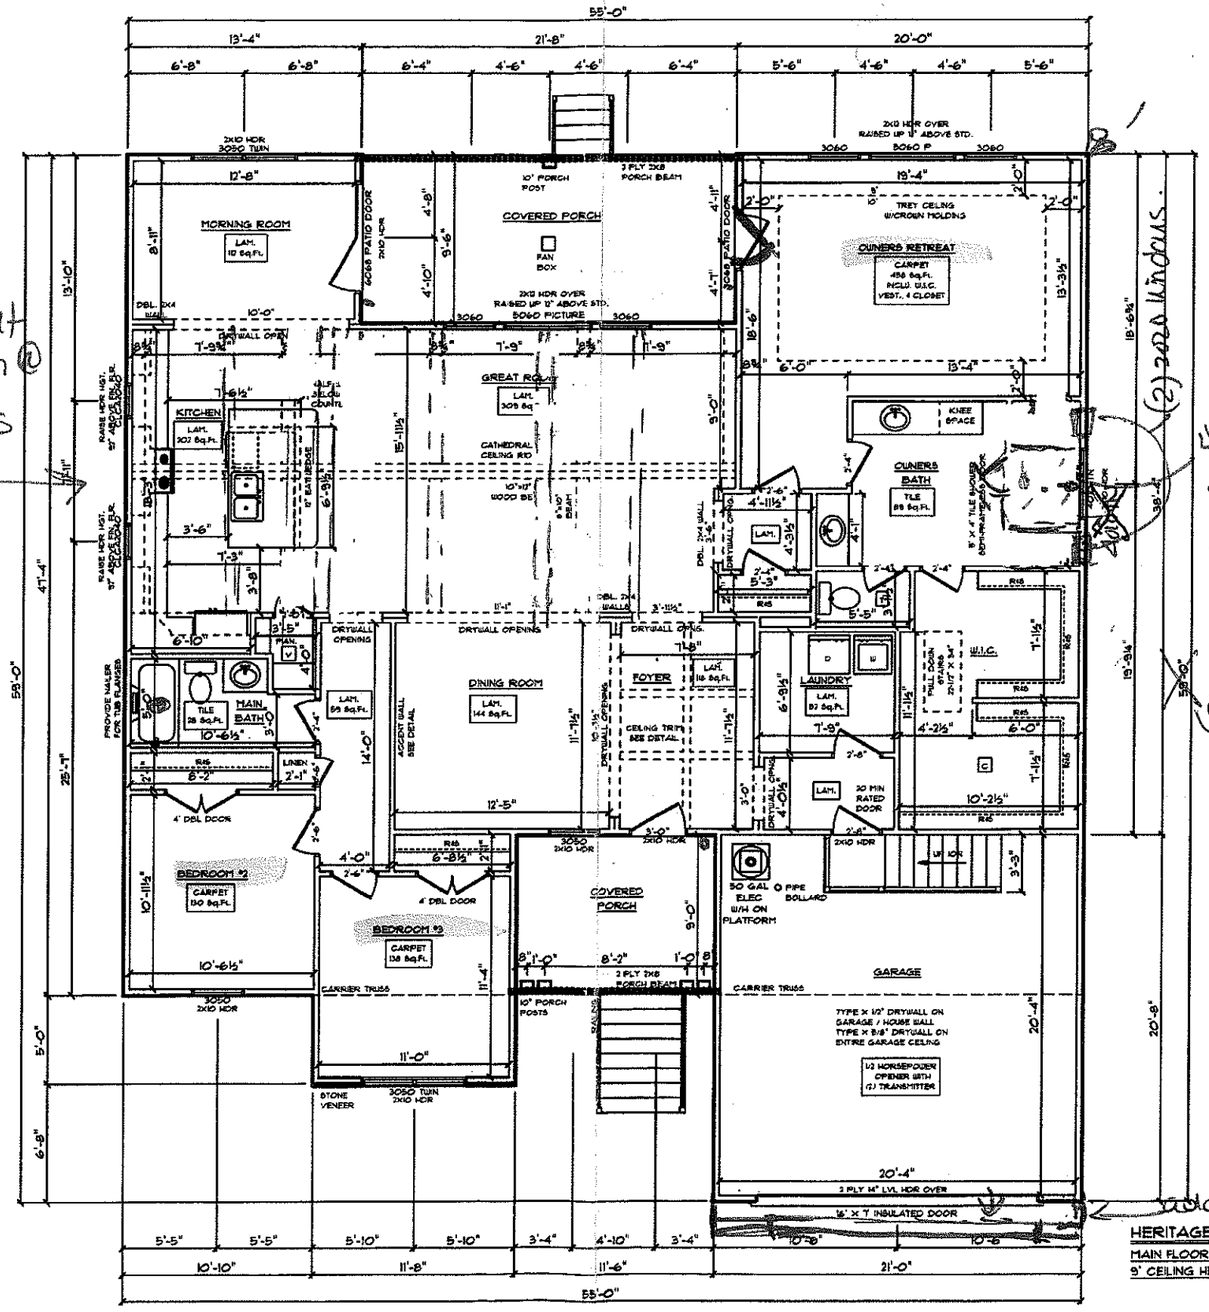

(2) 2020 windows.

4'x5' shower
1- tile wall
3 glass walls
- semi frameless
80" tall w/ 4" base


Front view of shower

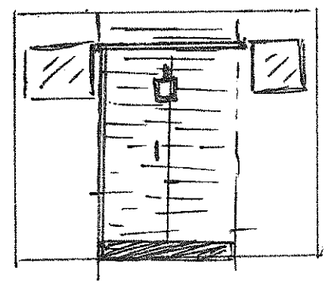


3' to depth

HERITAGE / CUSTOM
MAIN FLOOR PLAN
9' CEILING HEIGHT

FOYER CEILING DETAIL
1/8" = 1'-0"

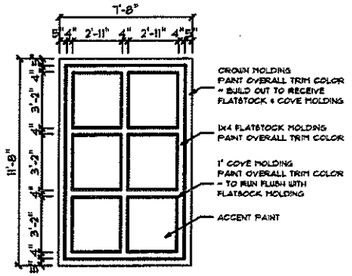

OFFICE WALL DETAIL
1/8" = 1'-0"

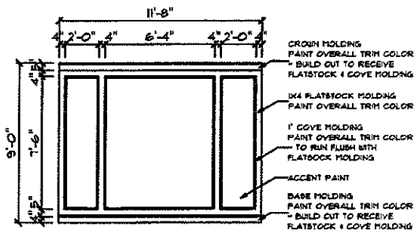

GENERAL FRAMING NOTES:

- DRYWALLED OPENINGS TO BE 6'-8" HEIGHT UNLESS OTHERWISE NOTED
- HEADERS TO BE 2 PLY UNLESS OTHERWISE NOTED

PLAN NOTES:
- SMOOTH CEILINGS THROUGHOUT HOME
- PAINTED TRIM
- 5-1/4" BASEBOARDS
- 3-1/4" CASING ON INTERIOR DOORS AND WINDOWS HAVE DRYWALLED RETURNS
- 6-PANEL, HOLLOW CORE MOLDED INTERIOR DOORS
- PLY-GEM LOW-E VINYL WINDOWS

FLOORING NOTES:
- ALL FLOORING BREAKS OCCUR @ CENTER LINE OF DOOR OPENINGS UNLESS OTHERWISE NOTED
- FLOORING SQUARE FOOTAGES INCLUDE CLOSETS RELATIVE TO THE AREA UNLESS OTHERWISE NOTED
- SOME FLOORING SQUARE FOOTAGES MAY INCLUDE WALLS OR AREAS THATCONNECT WITHOUT WALL SEPARATION IF THE SAME FINISH IS CONTINUED

DRAWN BY: DJK
DATE: 12/1/15
SCALE: 1/8" = 1'-0"
DWG 4

© COPYRIGHT 2014 SCHUMACHER HOMES, INC. ALL RIGHTS RESERVED. NO PORTION OF THIS DOCUMENT MAY BE UTILIZED, IN WHOLE OR PART, WITHOUT PRIOR WRITTEN PERMISSION OF SCHUMACHER HOMES. REPRODUCTION OF THIS DOCUMENT IS AVAILABLE TO THE FIRST PROVIDER OF INFORMATION LEADING TO THE SUCCESSFUL PROSECUTION OF A CLAIM MADE BY SCHUMACHER HOMES, INC. FOR COPYRIGHT INFRINGEMENT

STYLE OR HOME: HERITAGE / CUSTOM

SQUARE FOOTAGES:
CRAWL: 2170
MAIN FLOOR: 2163
GARAGE: 434
PORCH: 310

CH - 21753

JOB #: CH 675.015.0617

LOCATION: 119 FALLEN ACORN DR.
TROUTMAN, NC 28166
COUNTY: IREDELL

CUSTOM BUILT FOR: KENNETH OVERHOLT

SCHUMACHER HOMES
Charlotte, NC
341 Alcove Road
Mooresville, NC 28117
Sales: (877) 267-3482
Construction: (800) 401-1534
www.schumacherhomes.com

KO

BEL