STANDARD

GM SIGN / DATE OF REVIEW


SIGN - DATE

SIGN - DATE

Reverse Plan


NOTE: 9'-1 1/2" HIGH CEILING ON 1st FLOOR

NOTE: CLOSET SHELF HEIGHT OFF FLOOR= 65"(SGL.) 42" & 84" (DBL.)

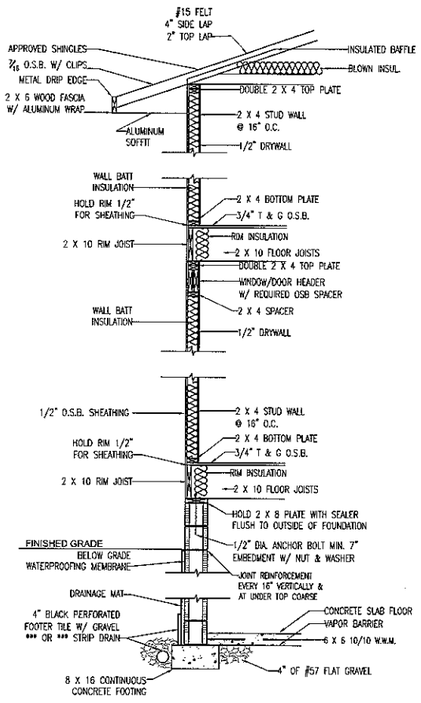

WALL DETAIL

SCALE: NTS

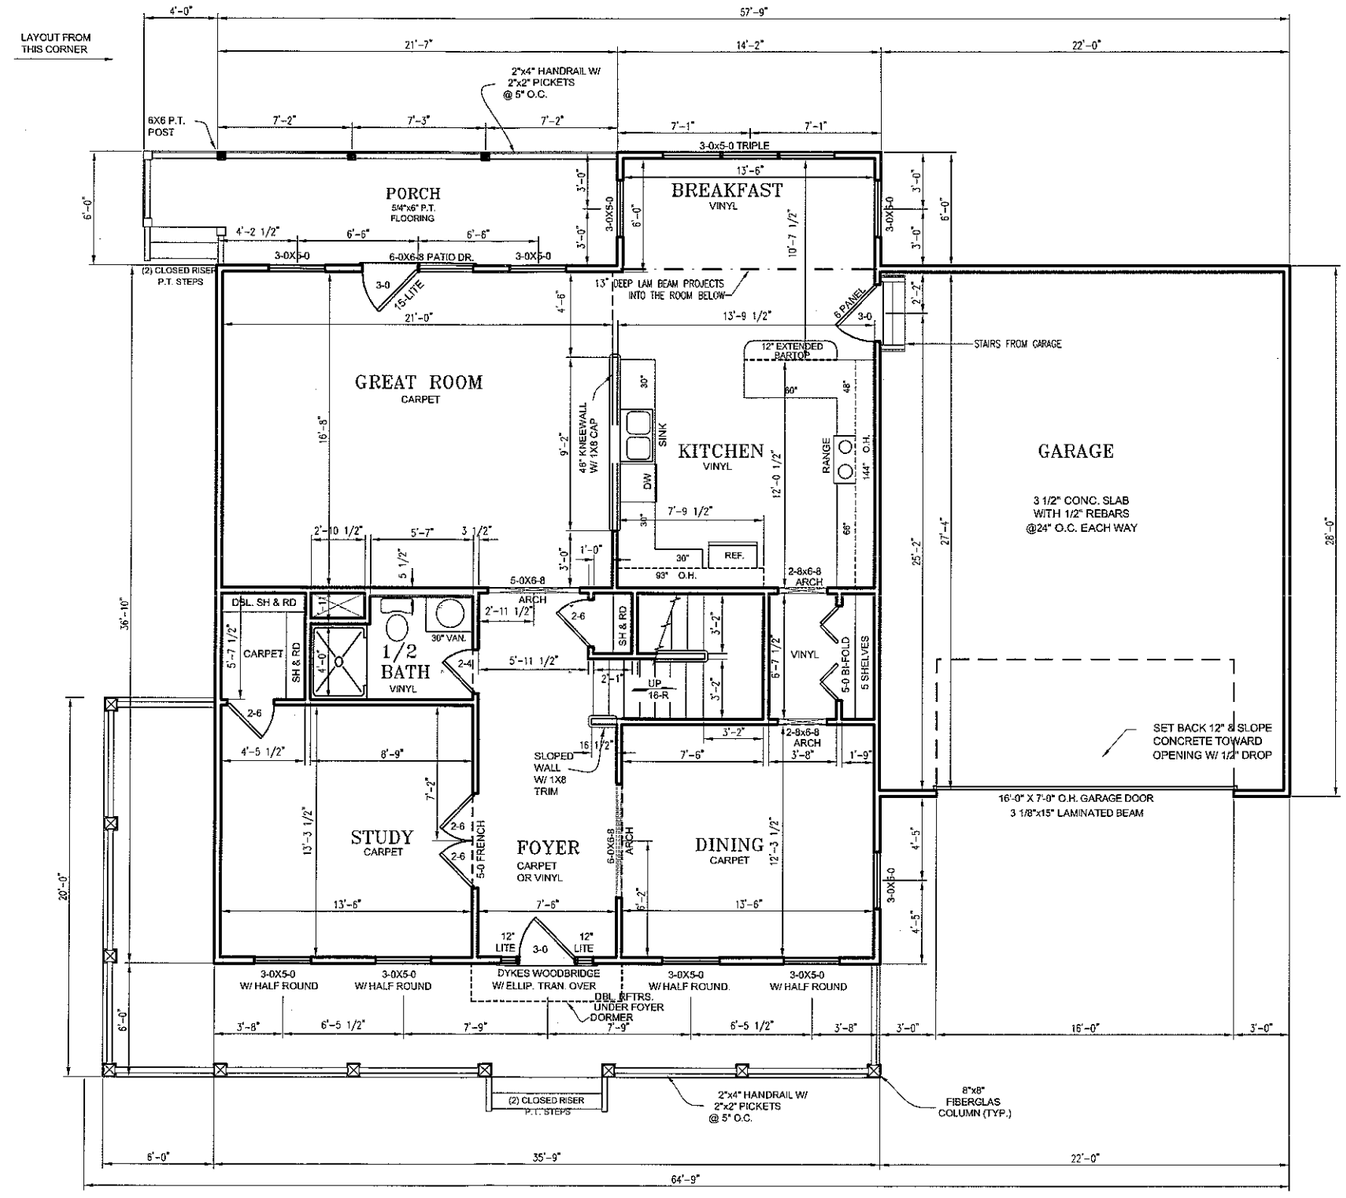

5 FIRST FLOOR PLAN

5 OF 15 SCALE: 1/8" = 1'-0"

NOTE: ALL TUBS ARE TO HAVE A TUB/SHOWER NAILER

NOTE: ALL PLUMBING FIXTURES SHOWN ARE REPRESENTATIVE OF SIZE AND LOCATION ONLY ACTUAL STYLE AND BRAND OF FIXTURES MAY VARY.

THIS PLAN IS FORMATTED FOR 1/8" SCALE IF PRINTED ON 11" X 17" PAPER

PROPERTY OF AMERICA'S HOME PLACE, INC.
© COPYRIGHT 1993 - ALL RIGHTS RESERVED -
NOTE: VIOLATORS OF COPYRIGHT WILL BE PROSECUTED TO THE FULLEST EXTENT OF THE LAW. THE USE OF THIS PLAN BY ANYONE OTHER THAN AN AGENT OF AMERICA'S HOME PLACE, IS IN VIOLATION OF THE COPYRIGHT LAWS OF THE UNITED STATES OF AMERICA. (800) 521-6338. $100 REWARD FOR RECOVERING AN ACTUAL COPYRIGHT INFRINGEMENT.

AREAS:	
FIRST FLOOR:	1962
SECOND FLOOR:	1418
TOTAL HEATED:	3380
BONUS ROOM unfinished	380
FRONT PORCH:	486
REAR PORCH(ES):	275

THE HOME PLAN

DRAWN BY: JUSTIN KEISLER

SOLD BY:

PREL/MS:
FINAL PLANS:
REVISED:

SHEET NO. 5 OF FIFTEEN

STANDARD


GM SIGN / DATE OF REVIEW

SIGN - DATE

SIGN - DATE


NOTE: CLOSET SHELF HGT. OFF FLOOR= 65" (5'6L.) 42" & 84" (DBL.)

NOTE: 8'-1 1/2" HIGH CEILING ON 1st FLOOR

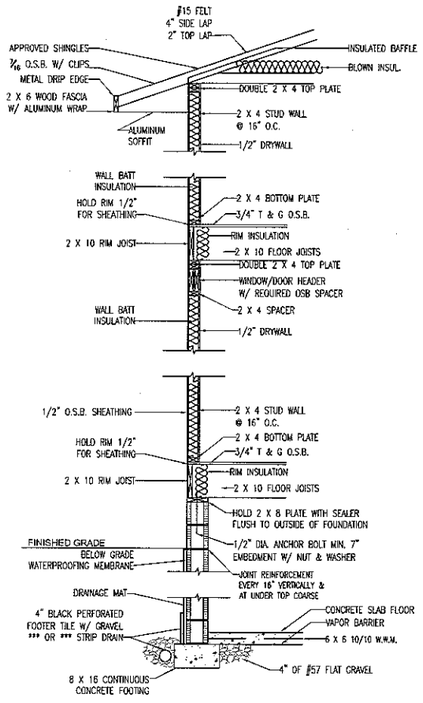

WALL DETAIL

SCALE: NTS

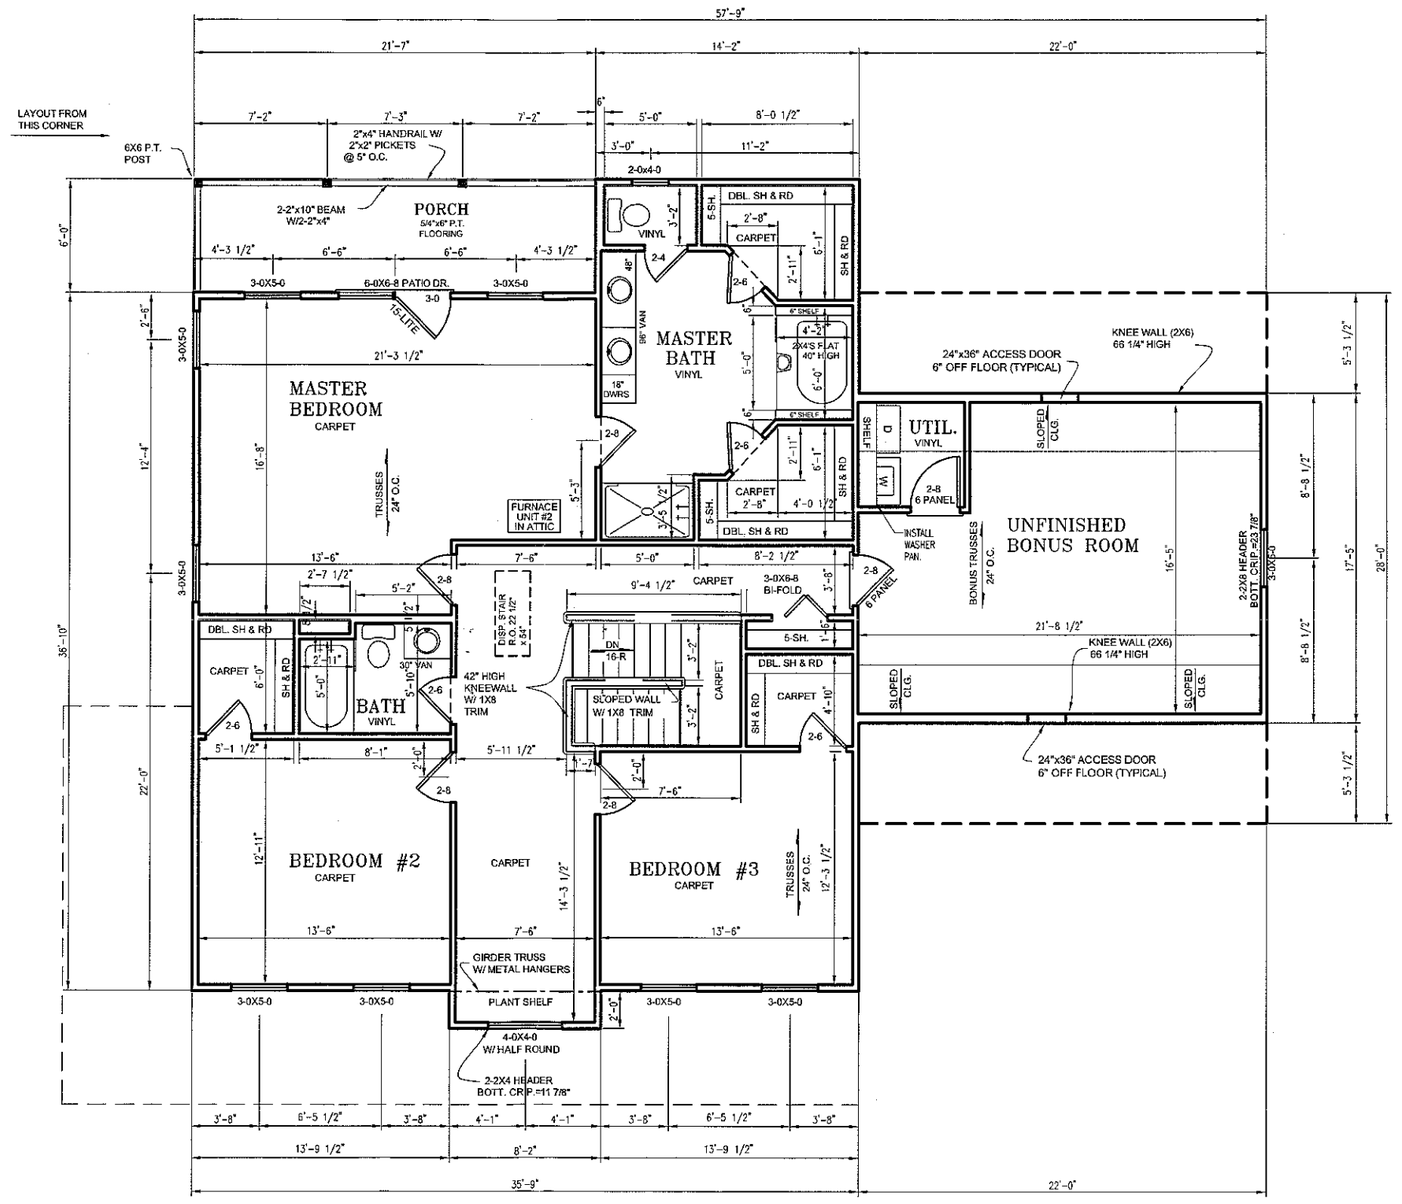

6 SECOND FLOOR PLAN

6 / OF 15

SCALE: 1/8" = 1'-0"


NOTE: ALL TUBS ARE TO HAVE A TUB/SHOWER NAILER

NOTE: ALL PLUMBING FIXTURES SHOWN ARE REPRESENTATIVE OF SIZE AND LOCATION ONLY ACTUAL STYLE AND BRAND OF FIXTURES MAY VARY.

THIS PLAN IS FORMATTED FOR 1/8" SCALE IF PRINTED ON 11" X 17" PAPER

PROPERTY OF AMERICA'S HOME PLACE INC.
© COPYRIGHT 1993 - ALL RIGHTS RESERVED -
NOTE: VIOLATORS OF COPYRIGHT WILL BE PROSECUTED TO THE FULLEST EXTENT OF THE LAW. THIS PLAN IS PROTECTED BY THE FEDERAL COPYRIGHT ACT. ANY REPRINT OF THIS PLAN IS A VIOLATION OF THE FEDERAL COPYRIGHT ACT. TO REPORT COPYRIGHT VIOLATIONS C.A.U.P. (404) 566 1126. $100 REWARD FOR RECOVERING AN ACTUAL COPYRIGHT INFRINGEMENT.

AREAS:	
FIRST FLOOR:	1962
SECOND FLOOR:	1418
TOTAL HEATED:	3,380
BONUS ROOM unfinished	380
FRONT PORCH:	456
REAR PORCHES:	275

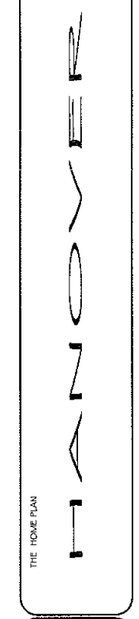

THE HOME PLAN

DRAWN BY: JUSTIN KOISLER

SOLD BY:

PRELIMS:
FINAL PLANS:
REVISED:

SHEET NO. 6 OF FIFTEEN