

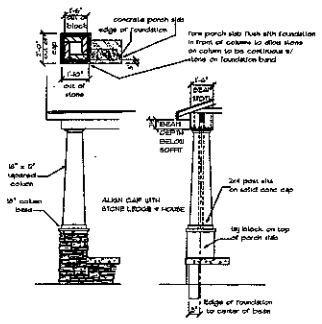


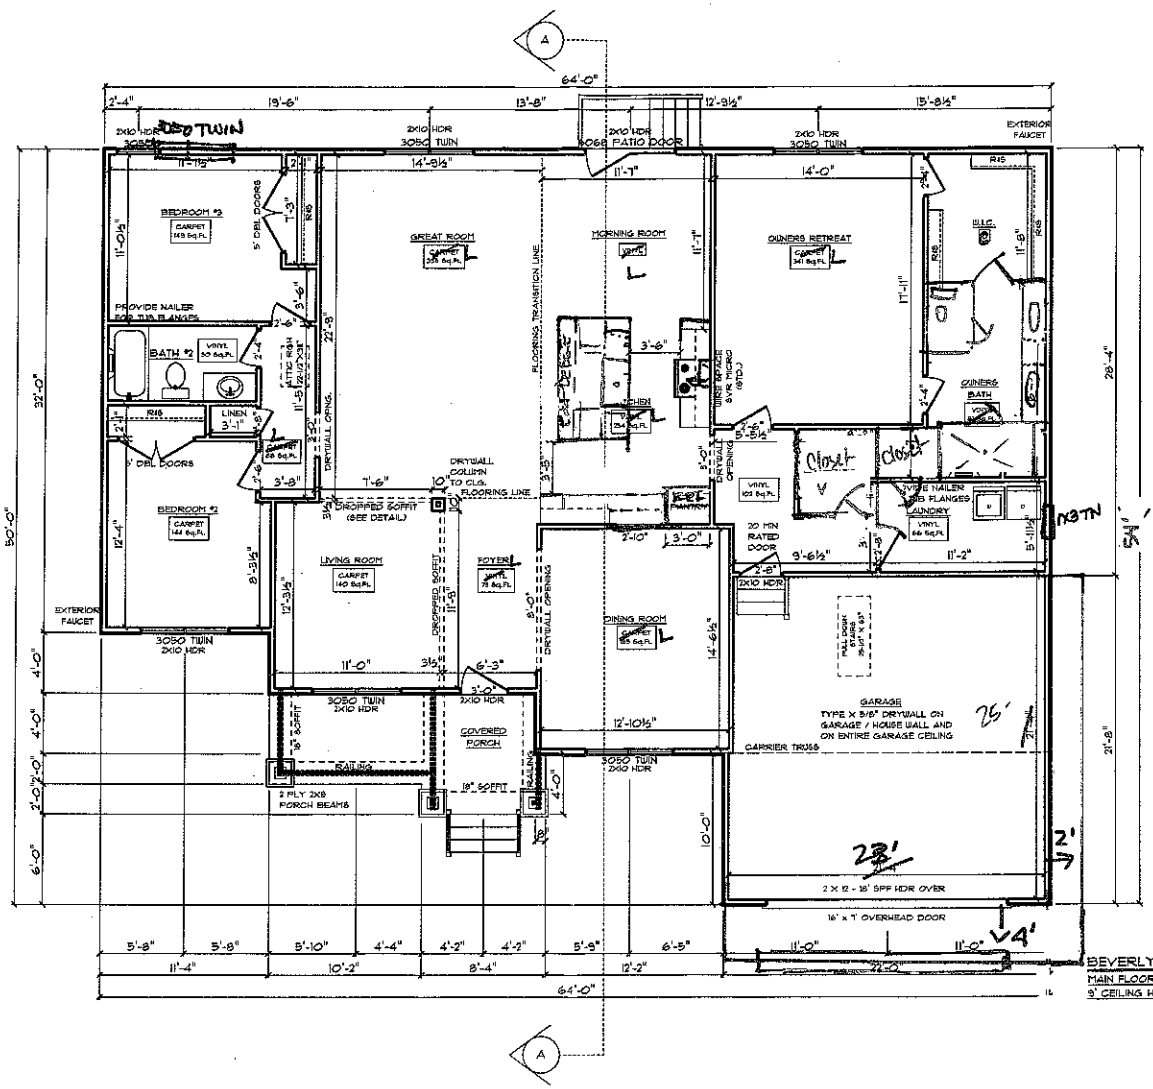

DROPPED SOFFIT DETAIL:

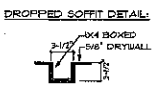

GENERAL NOTES

- DRYWALLED OPENINGS TO BE 6'-8" HEIGHT UNLESS OTHERWISE NOTED
- HEADERS TO BE 2 PLY UNLESS OTHERWISE NOTED
- SMOOTH CEILINGS THROUGHOUT HOME
- PAINTED TRIM
- 5-1/4" BASEBOARDS
- 5-1/4" CASING ON INTERIOR DOORS AND WINDOWS HAVE DRYWALLED RETURNS
- 6-PANEL, HOLLOW CORE MOLDED INTERIOR DOORS
- FLY-GEM VINYL WINDOWS

FLOORING NOTES:

- ALL FLOORING BREAKS OCCUR @ CENTER LINE OF DOOR OPENINGS UNLESS OTHERWISE NOTED
- FLOORING SQUARE FOOTAGES INCLUDE CLOSETS RELATIVE TO THE AREA UNLESS OTHERWISE NOTED
- SOME FLOORING SQUARE FOOTAGES MAY INCLUDE HALLS OR AREAS THAT CONNECT WITHOUT WALL SEPARATION IF THE SAME FINISH IS CONTINUED

BEVERLY 'A' / CUSTOM
MAIN FLOOR PLAN
9' CEILING HEIGHT

Schumacher Operations, INC.
2715 Wise Avenue NW
Canton, OH 44708
Sales: (877) 261-3462
Office: (330) 479-7204
www.schumacherhomes.com
SCHUMACHER HOMES

STYLE / ELEVATIONS: BEVERLY 'A' DUAL SUITE / CUSTOM
FOUNDATION - 2157 SQ. FT.
MAIN FLOOR - 2149 SQ. FT.
PORCH - 113 SQ. FT.
GARAGE - 469 SQ. FT.

SHEET: 4
SCALE: 1/4" = 1'-0"
DRAWN BY:
DATE:
CUSTOM BUILT FOR:
JOB #:
LOCATION:

© COPYRIGHT 2011 SCHUMACHER HOMES, INC. ALL RIGHTS RESERVED. NO PORTION OF THIS DOCUMENT MAY BE UTILIZED, REPRODUCED, OR TRANSMITTED IN ANY FORM WITHOUT THE EXPRESS WRITTEN CONSENT OF SCHUMACHER HOMES, INC. A $1000.00 REWARD IS AVAILABLE FOR ANY PERSON(S) PROVIDING INFORMATION LEADING TO THE SUCCESSFUL PROSECUTION OF ANYONE WHO VIOLATES THIS COPYRIGHT. PLEASE CONTACT SCHUMACHER HOMES, INC. FOR COPYRIGHT INFRINGEMENT

Acknowledgement Of
Plans Submittal ONLY!

Amy Bell Date 4-15-2015

APPROVED APR 16 2015

Date