
100% COMPLETE

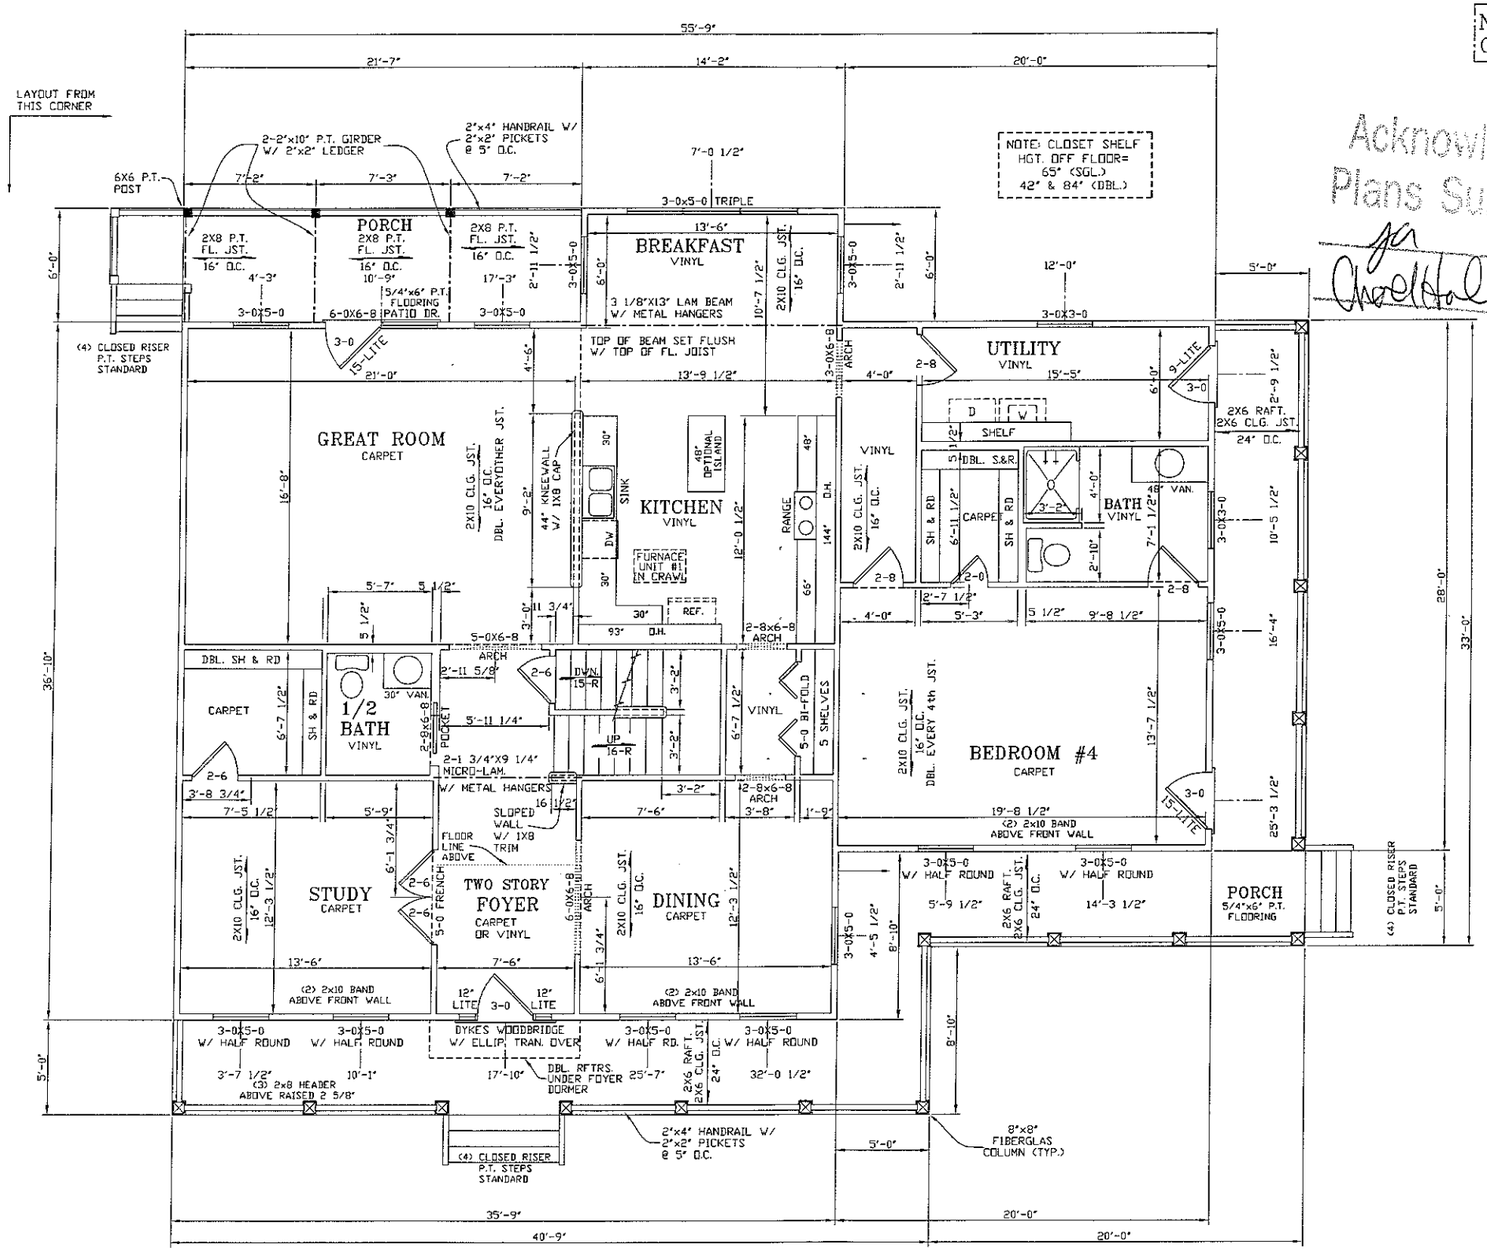

Acknowledgement of Plans Submittal ONLY!
Date 5-23-07
Date 7/10/07

6-1-05

2x4 EXTERIOR WALLS
UNLESS OTHERWISE NOTED

SHEET No. 1 OF 11

FIRST FLOOR PLAN

SCALE: 1/8" = 1'-0"

DRAWN BY

SOLD BY

DATE	REVISIONS
	ADT 2000


AREAS	
FIRST FLOOR	1962 S.F.
SECOND FLOOR	1418 S.F.
TOTAL HEATED	3380 S.F.
BONUS ROOM (UNFINISHED)	380 S.F.
FRONT PORCH	488 S.F.
REAR PORCHES	275 S.F.
BASEMENT	1962 S.F.

THE HANOVER
FOR
MARIA & CABNER VIRGILE

PROPERTY OF
AMERICA'S HOME PLACE, INC.

© COPYRIGHT 1993
- ALL RIGHTS RESERVED -
NOTE: VIOLATORS OF COPYRIGHT WILL BE PROSECUTED TO THE FULLEST EXTENT OF THE LAW
THE USE OF THIS PLAN BY ANYONE OTHER THAN AN AGENT OF "AMERICA'S HOME PLACE, INC." IS IN VIOLATION OF THE FEDERAL COPYRIGHT ACT TO REPORT COPYRIGHT VIOLATIONS CALL (770) 632-1128
$100 REWARD FOR RECOVERING AN ACTUAL COPYRIGHT INFRINGEMENT.

100% COMPLETE

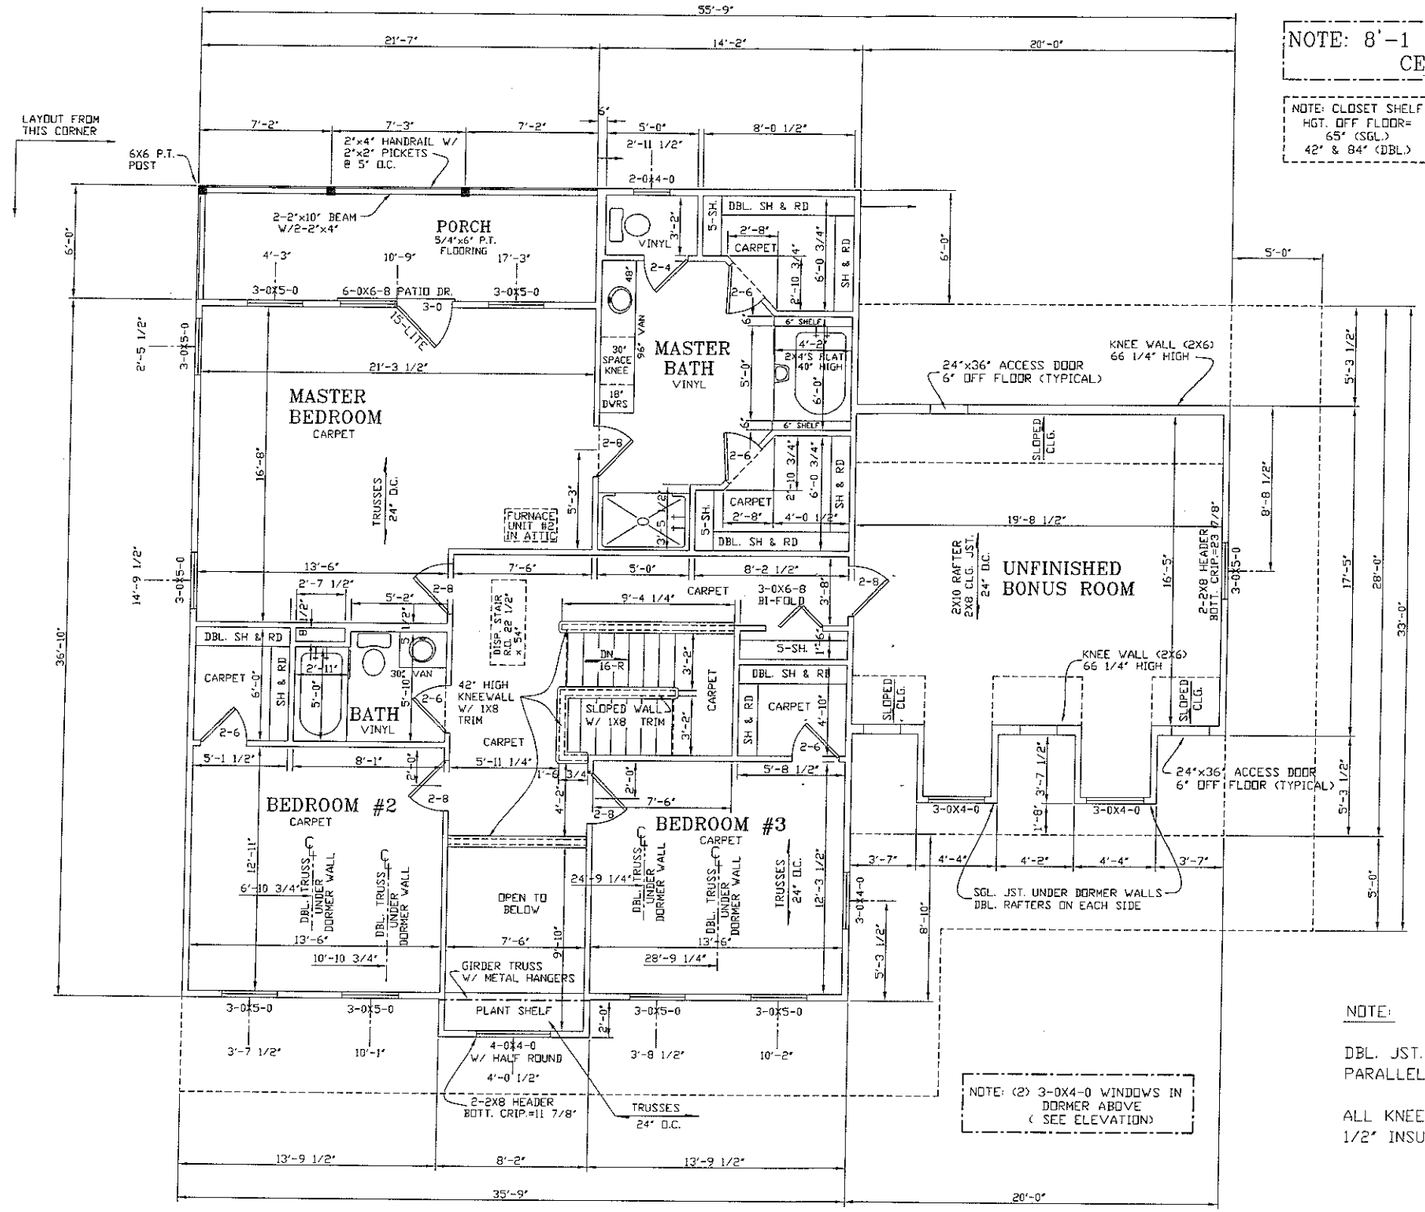

NOTE:

DBL. JST. UNDER 2ND FLOOR WALLS PARALLEL TO JOISTS

ALL KNEEWALLS GET 1/2" INSUL. SHEATHING

6-1-05

2x4 EXTERIOR WALLS UNLESS OTHERWISE NOTED

SHEET No. 2 OF 11

UPPER FLOOR PLAN

SCALE: 1/8" = 1'-0"

DRAWN BY

SOLD BY

ADT 2000

DATE	REVISIONS

AREAS	
FIRST FLOOR	1962 S.F.
SECOND FLOOR	1418 S.F.
TOTAL HEATED	3380 S.F.
BONUS ROOM UNFINISHED	380 S.F.
FRONT PORCH	498 S.F.
REAR PORCHES	275 S.F.
BASEMENT	1962 S.F.

THE HANOVER FOR MARIA & CABNER VIRGILE

PROPERTY OF AMERICA'S HOME PLACE, INC.

© COPYRIGHT 1993 - ALL RIGHTS RESERVED -

NOTE: VIOLATORS OF COPYRIGHT WILL BE PROSECUTED TO THE FULLEST EXTENT OF THE LAW
THE USE OF THIS PLAN BY ANYONE OTHER THAN AN AGENT OF "AMERICA'S HOME PLACE, INC."
IS IN VIOLATION OF THE FEDERAL COPYRIGHT ACT TO REPORT COPYRIGHT VIOLATIONS CALL (770) 532-1128
$100 REWARD FOR RECOVERING AN ACTUAL COPYRIGHT INFRINGEMENT.