
Acknowledgement Of
Plans Submittal ONLY!
Date 10-3-12
Date

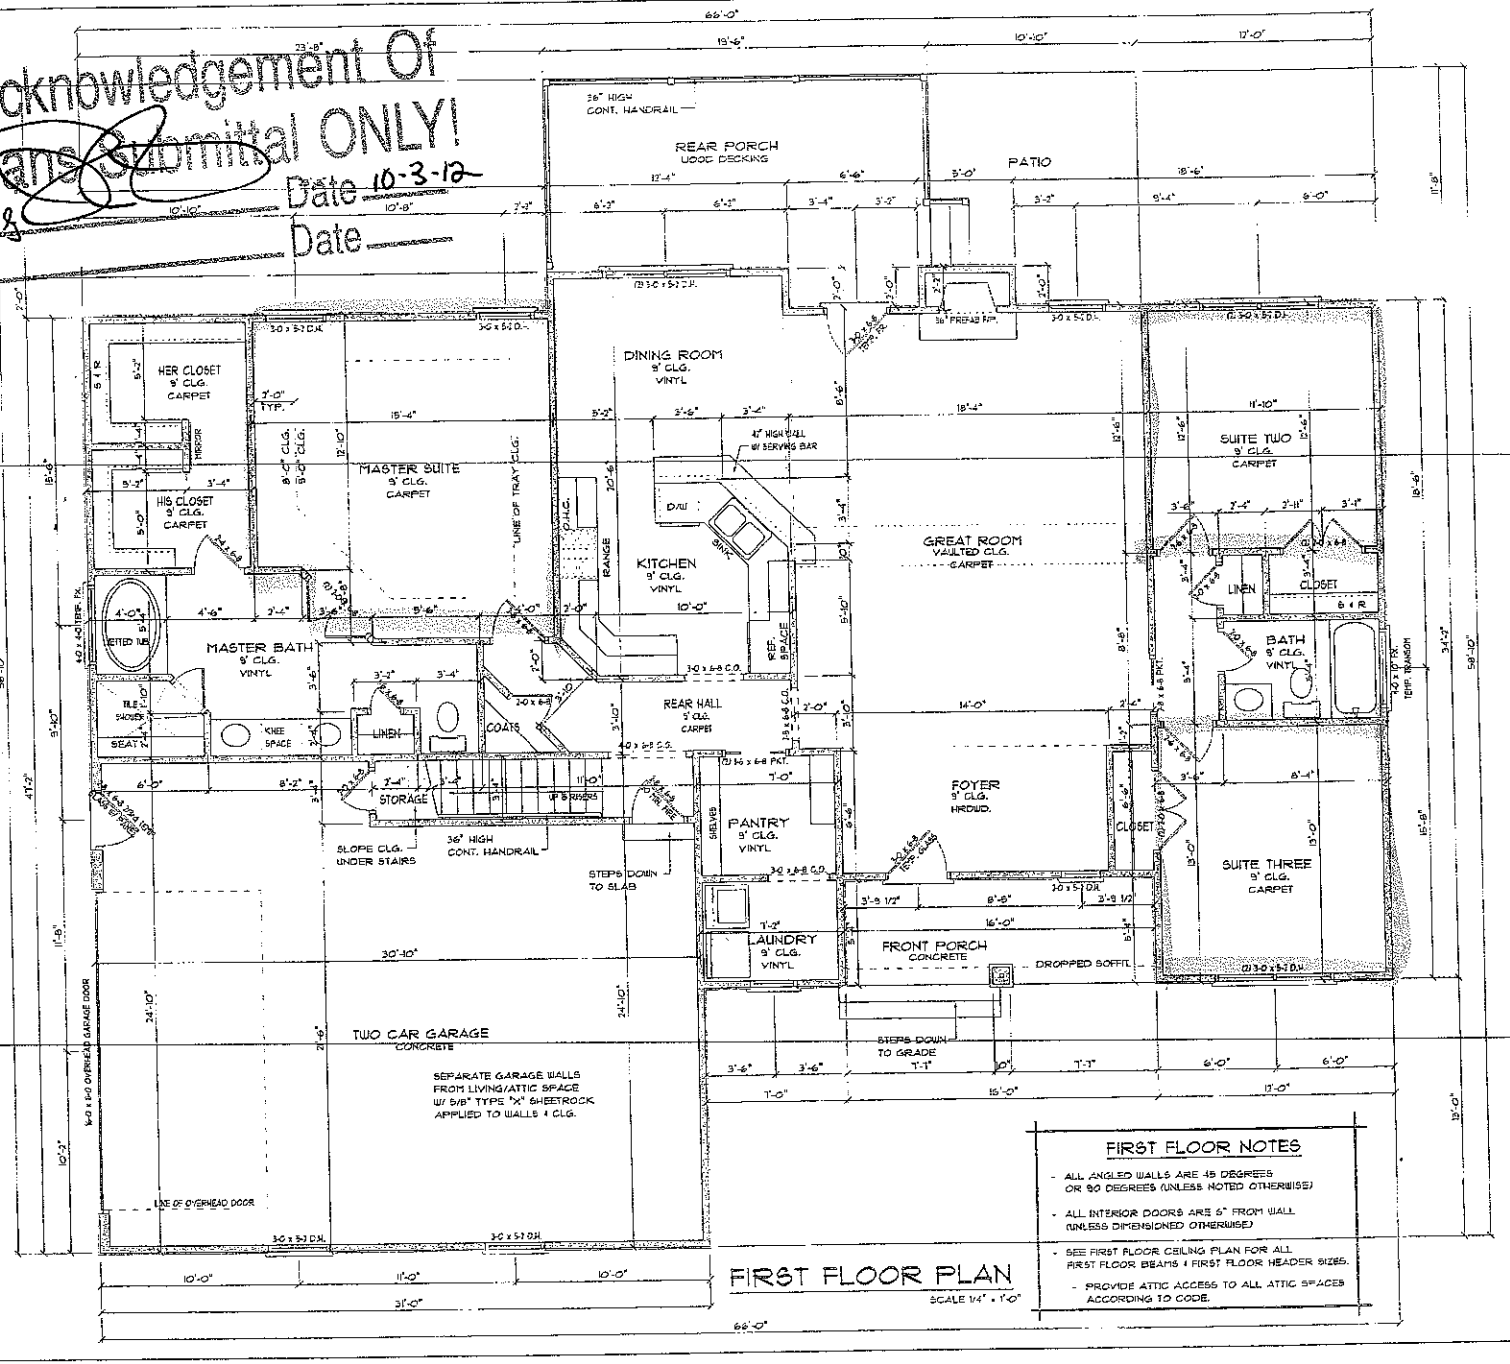


FIRST FLOOR PLAN
SCALE 1/4" = 1'-0"

## FIRST FLOOR NOTES

- ALL ANGLED WALLS ARE 45 DEGREES OR 90 DEGREES (UNLESS NOTED OTHERWISE)
- ALL INTERIOR DOORS ARE 6" FROM WALL (UNLESS DIMENSIONED OTHERWISE)
- SEE FIRST FLOOR CEILING PLAN FOR ALL FIRST FLOOR BEAMS & FIRST FLOOR HEADER SIZES.
- PROVIDE ATTIC ACCESS TO ALL ATTIC SPACES ACCORDING TO CODE.


Engineering and Design, PLLC


PROJECT:
BAILEY-LOT 2

DATE:
AUG. 17, 2012

REVISIONS:
REV:
REV:

SHEET
3