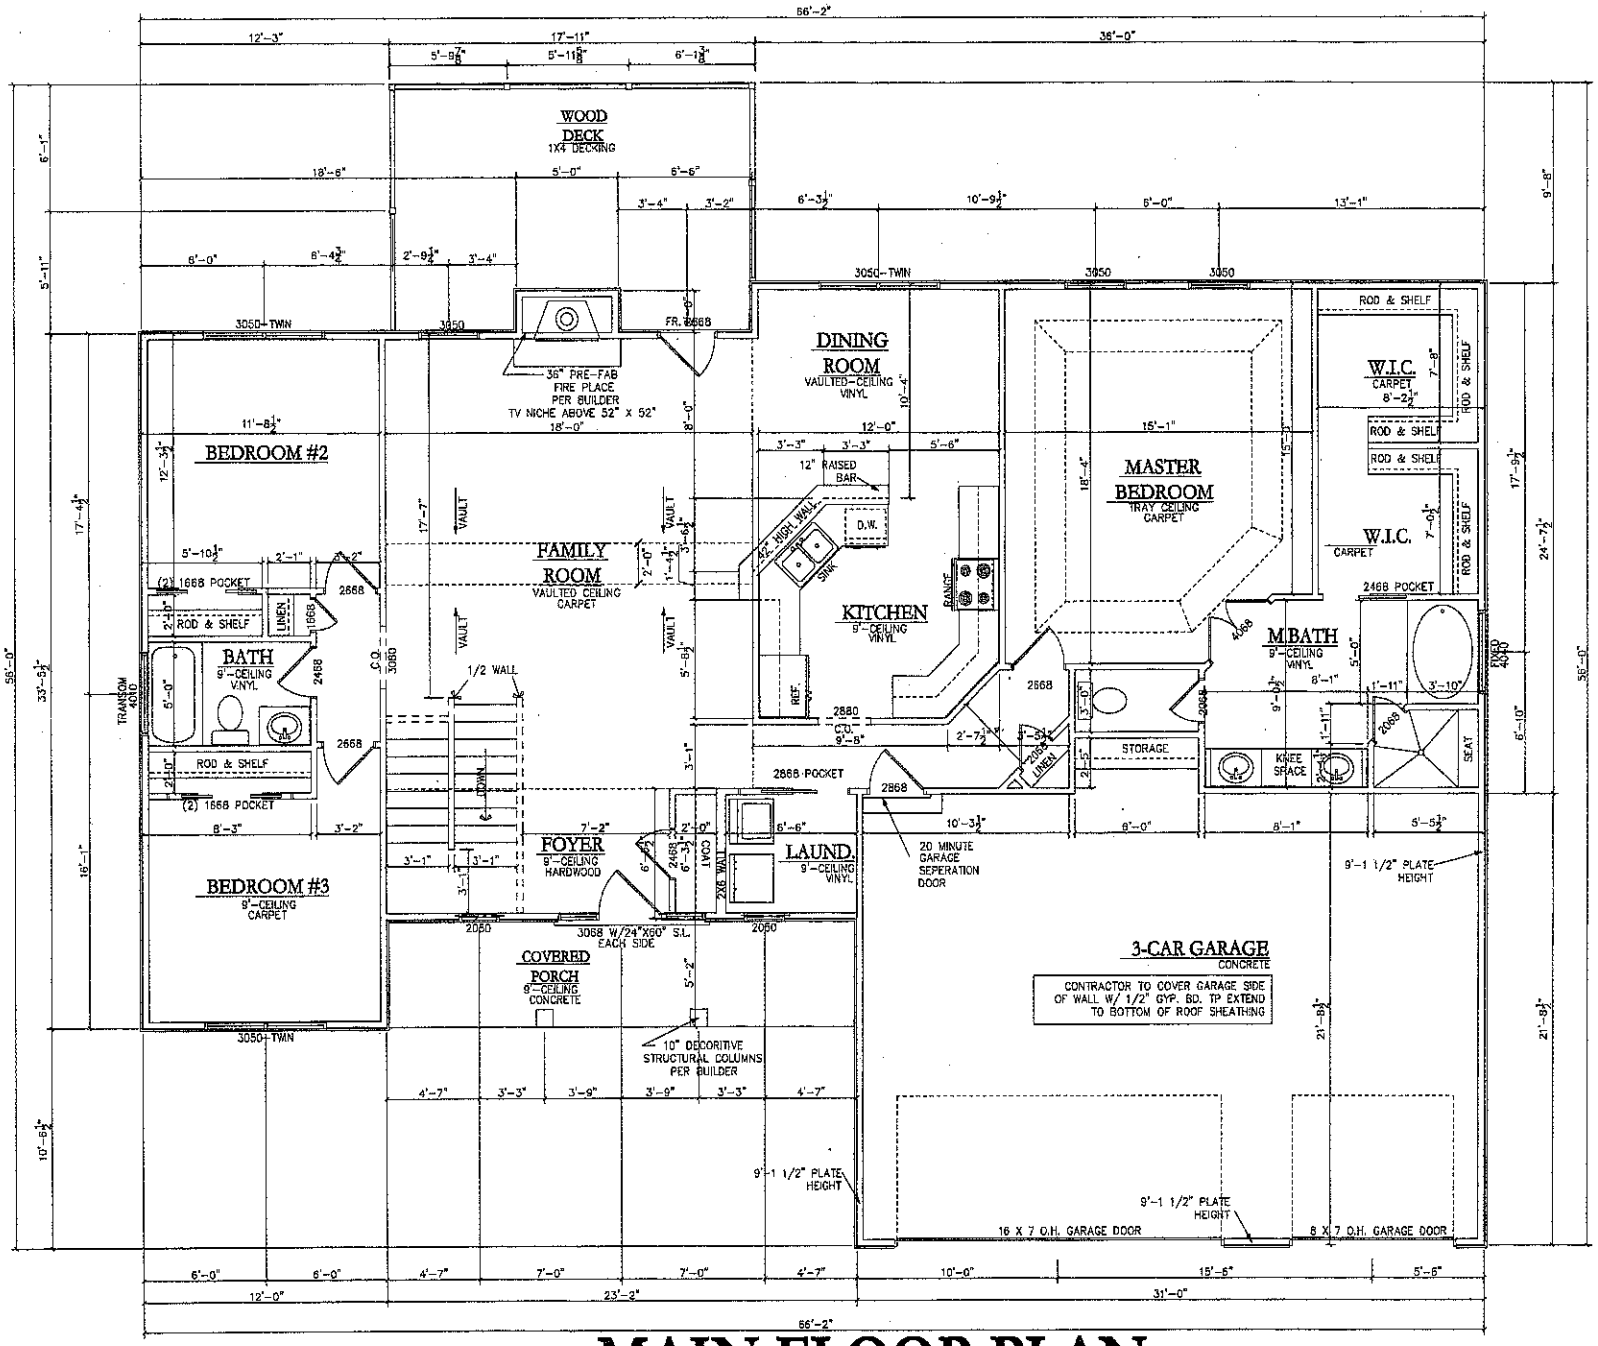


MAIN FLOOR PLAN

SCALE: 1/4" = 1'-0"

Troutman Farms of the Carolina's,LLC
"The Bailey #4"

Main Floor Plan	
Date: 4-15-10	Project #: 09-0004
Scale: 1/4" = 1'-0"	Sheet: A-4
Drawn By: CEB	