
07/26/2010 08:32 Wheatfield (FAX)7045280029 P.002/002

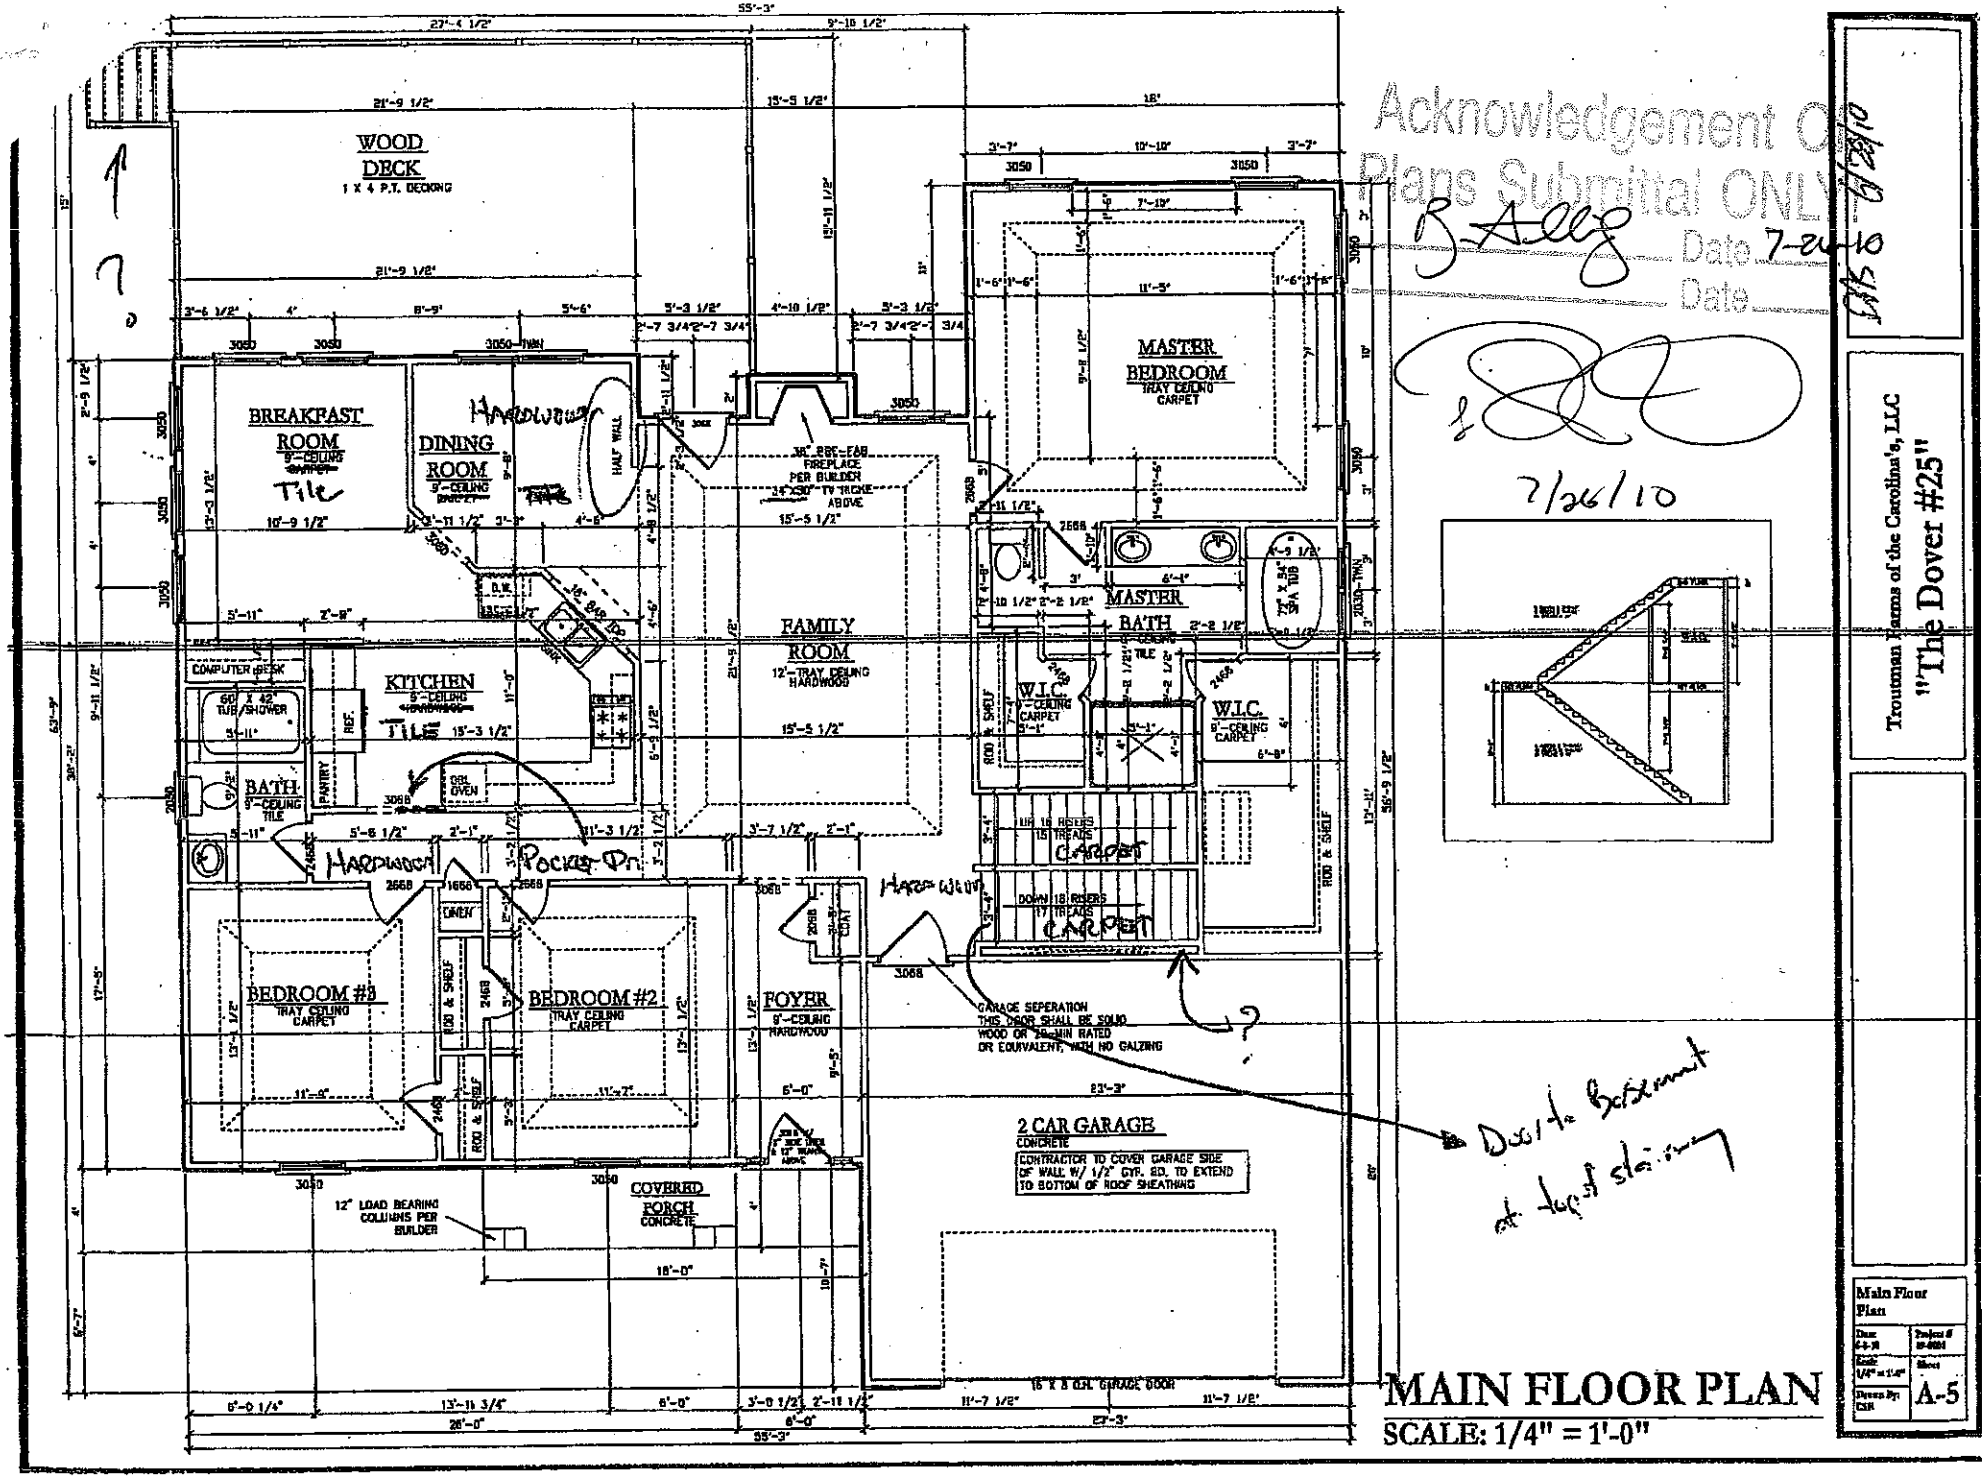

Acknowledgement Of
Plans Submittal ONLY
B Ally Date 7-26-10
Date

7/26/10

Drain Basement at top of stairs

Troutman Farms of the Carolina's, LLC
"The Dover #25"

Main Floor Plan

A-5

MAIN FLOOR PLAN
SCALE: 1/4" = 1'-0"

	Trousman Farms of the Carolina's, LLC "The Dover #25"	FOUNDATION PLAN SCALE : 1/4" = 1'-0"

Foundation Plan — Date 8-10 — Scale 1/4" = 1'-0" — Drawn By CB — Project # 0000 — Sheet F-1

