
Acknowledgement of
Plans Submittal ONLY!
Date 10-19-09
Date 10-19-09

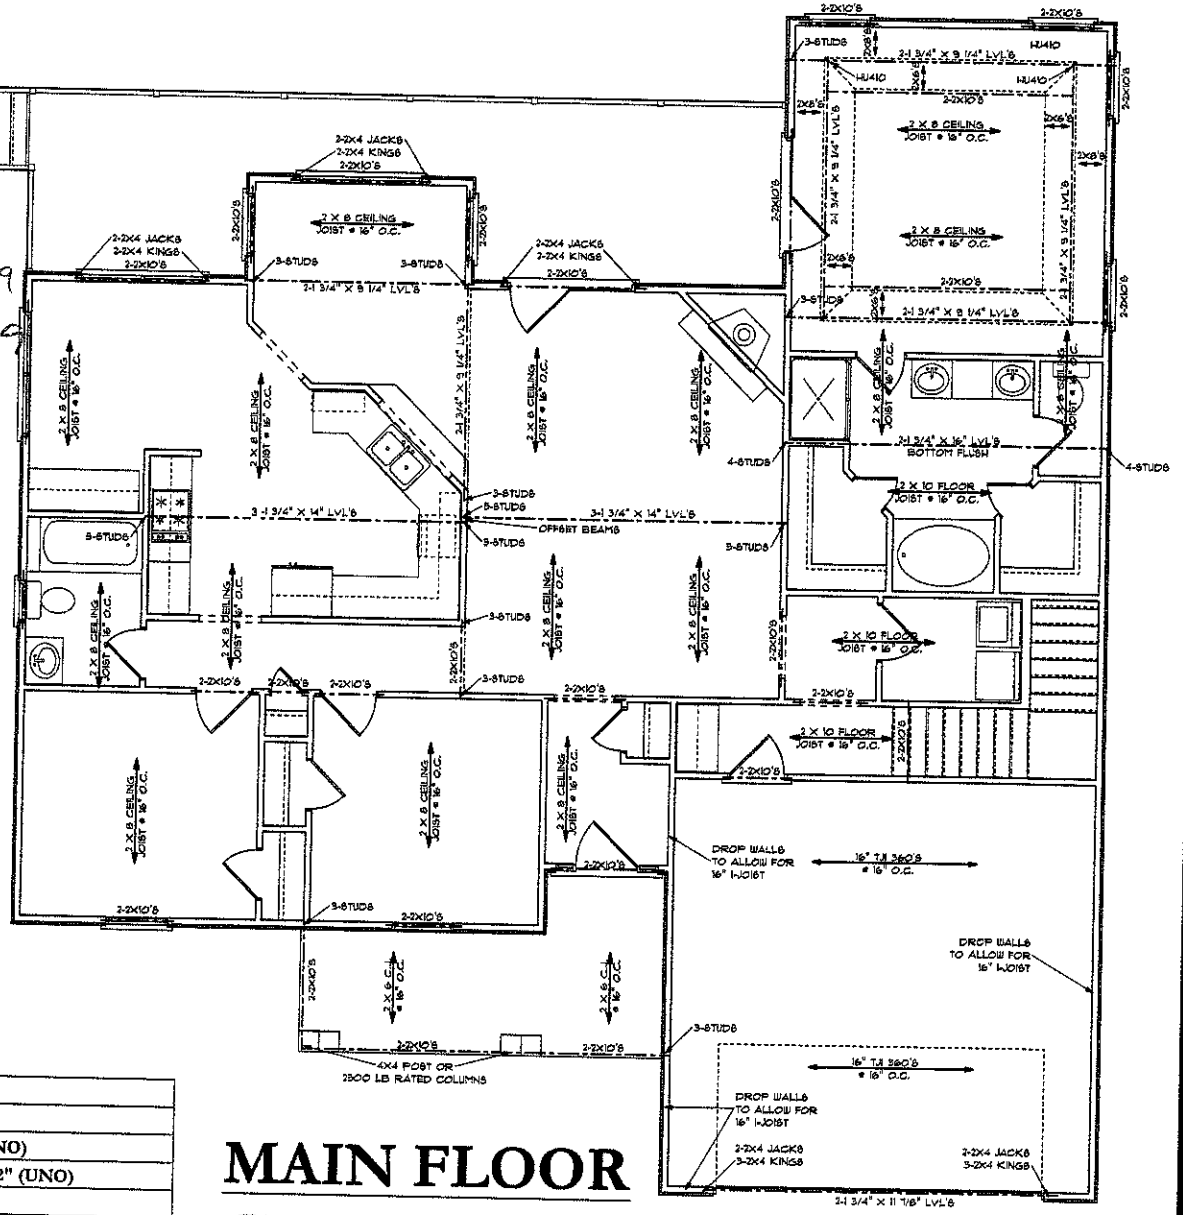

WALL STUD REQUIREMENTS

EXT. WALL HT. (h)	STUD SIZE & SPACING
h ≤ 10'-0"	2X4 @ 16" O.C.
10'-0" < h ≤ 11'-0"	2X4 @ 12" O.C.
11'-0" < h ≤ 18'-0"	2X6 @ 16" O.C.
h > 18'-0"	CONSULT ENGINEER

HANGER SCHEDULE

MEMBER SIZE	SIMPSON HANGER
(2) 2X8	HUS28-2
(2) 2X10	HU210-2 (MAX)
(2) 2X12	HU212-2 (MAX)
(2) 1-3/4" X 9-1/4" LVL	HU410 (MAX)
(2) 1-3/4" X 11-7/8" LVL	HU412 (MAX)
(2) 1-3/4" X 14" LVL	HU416 (MAX)
ALL TRIPLE LVL MEMBERS	HHUS5.50/10

NOTE:
ALL HEADERS (2) 2X10 (UNO)
ALL FIRST FLOOR DOORS TO BE 8'-1 1/2" HEIGHT (UNO)
ALL FIRST FLOOR WINDOWS TO HEADER AT 7' - 10 1/2" (UNO)
ALL CEILING JOIST TO BE 2X8 @ 16" O.C. (UNO)
D.J. = DOUBLE JOIST
B.B. = BEAM BELOW
T.T.R. = TIED TO RAFTERS
2 KING STUDS ON BOTH SIDES OF ALL DOUBLE WINDOWS (U.N.O.)
ALL ANGLES TO 45 DEGREASE (UNO)

MAIN FLOOR CEILING PLAN

SCALE : 1/4" = 1'-0"

Robert P. Queen, PE
2632 Pamlico Drive
Shelby, NC 28152
STRUCTURE ONLY

April 13, 2009


Lines by Design or Tracy T. Sipe assumes no liability for any home constructed from this plan. Release of these plans contemplates further cooperation among the owner and his contractor in which Lines by Design was consulted and shall assume no liability for Lines by Design was unconsulted and shall assume no liability for development of responsibility for all consequences arising out of such changes. Written dimensions on these drawings shall have precedence over scaled dimensions, contractor shall verify and be responsible for all dimensions and conditions on the job.

Troutman Farms of the Carolina's, LLC

"The Dover #2"

Lines By Design, LLC
P.O. Box 1480
Lincolnton, NC 28093
704-201-6410 (Cell)
704-732-8151 (Fax)

Main Floor Ceiling	
Date 4-5-09	Project # 09-0008
Scale 1/4" = 1'-0"	Sheet F-1
Drawn By: TTS	

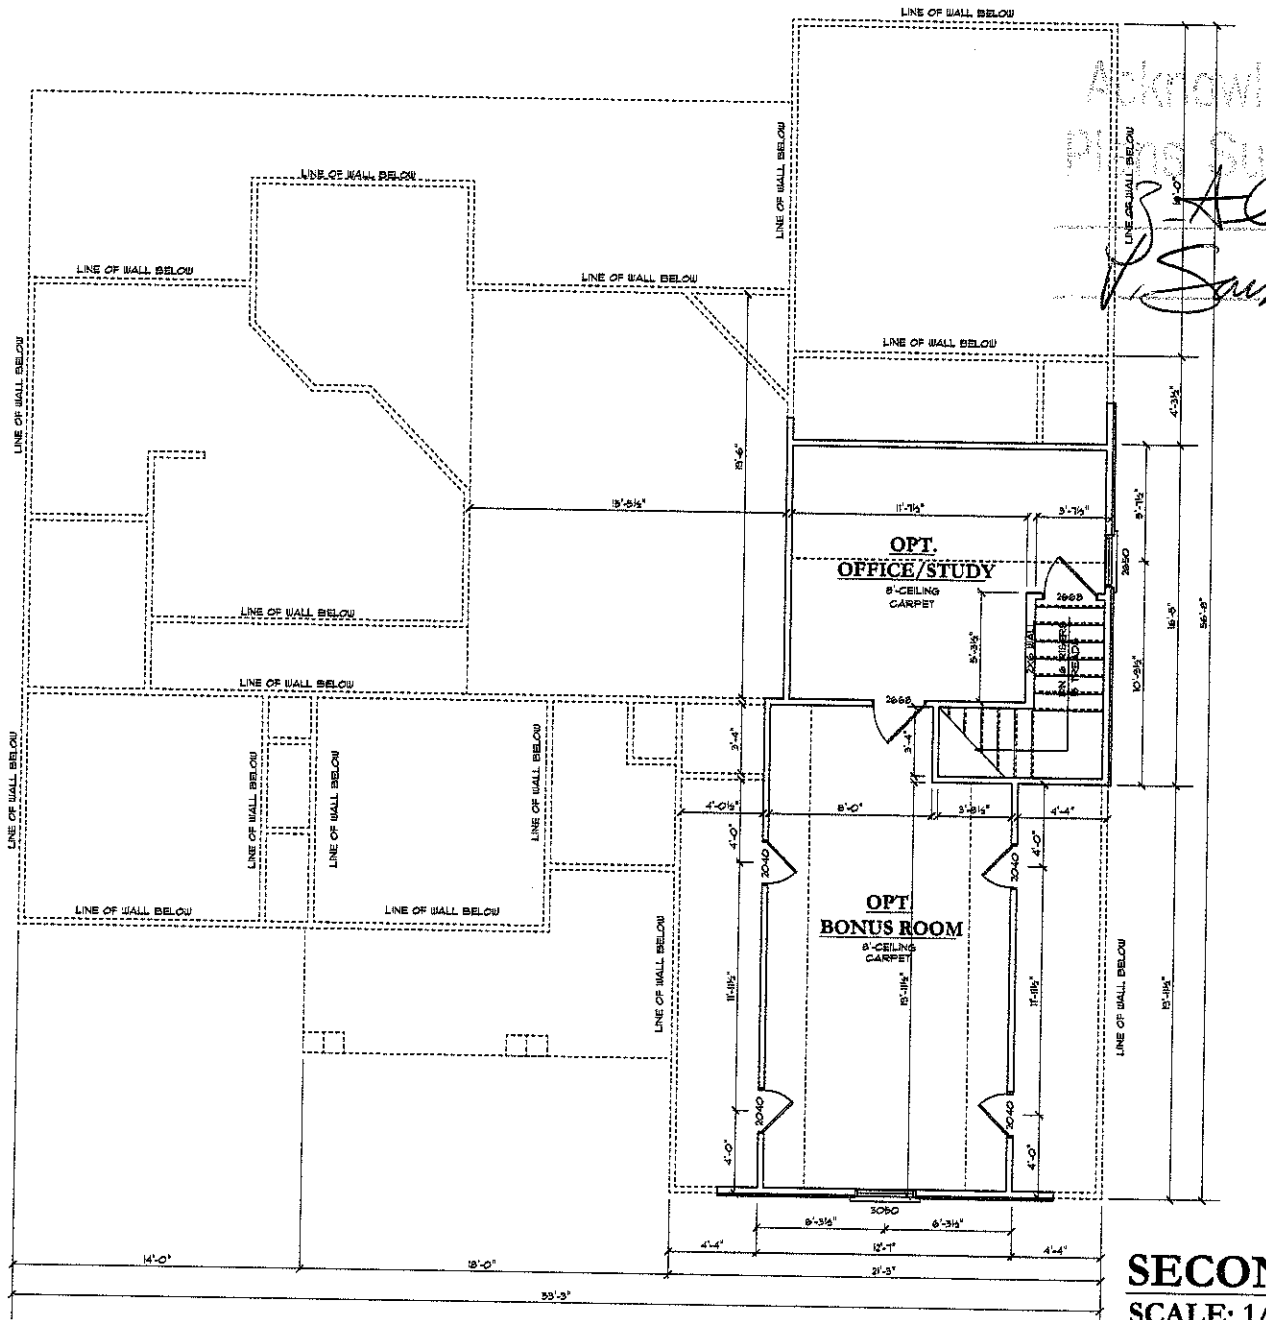

Acknowledgement of Plans Submittal ONLY!

Date 10-19-09

Date 10-19-9

SECOND FLOOR PLAN

SCALE: 1/4" = 1'-0"

Lines by Design or Tracy T. Sipe assumes no liability for any items constructed from this plans. Release of these plans constitutes further cooperation among the owners and his designers in that all questions and disputes arising out of the use of these Lines by Design's amendments and shall inform the designer of responsibility for all consequences arising out of such changes. Written dimensions on these drawings shall have precedence over scaled dimensions, contractor shall verify and be responsible for all dimensions and conditions on the job.

Troutman Farms of the Carolina's, LLC

"The Dover #2"

Lines By Design, LLC
P.O.Box 1480
Lincolnton, NC 28093
704-201-6410 (Cell)
704-732-8151 (Fax)

Second Floor Plan	
Date 6-5-09	Project # 09-0008
Scale 1/4" = 1'-0"	Sheet A-5
Drawn By: TTS	