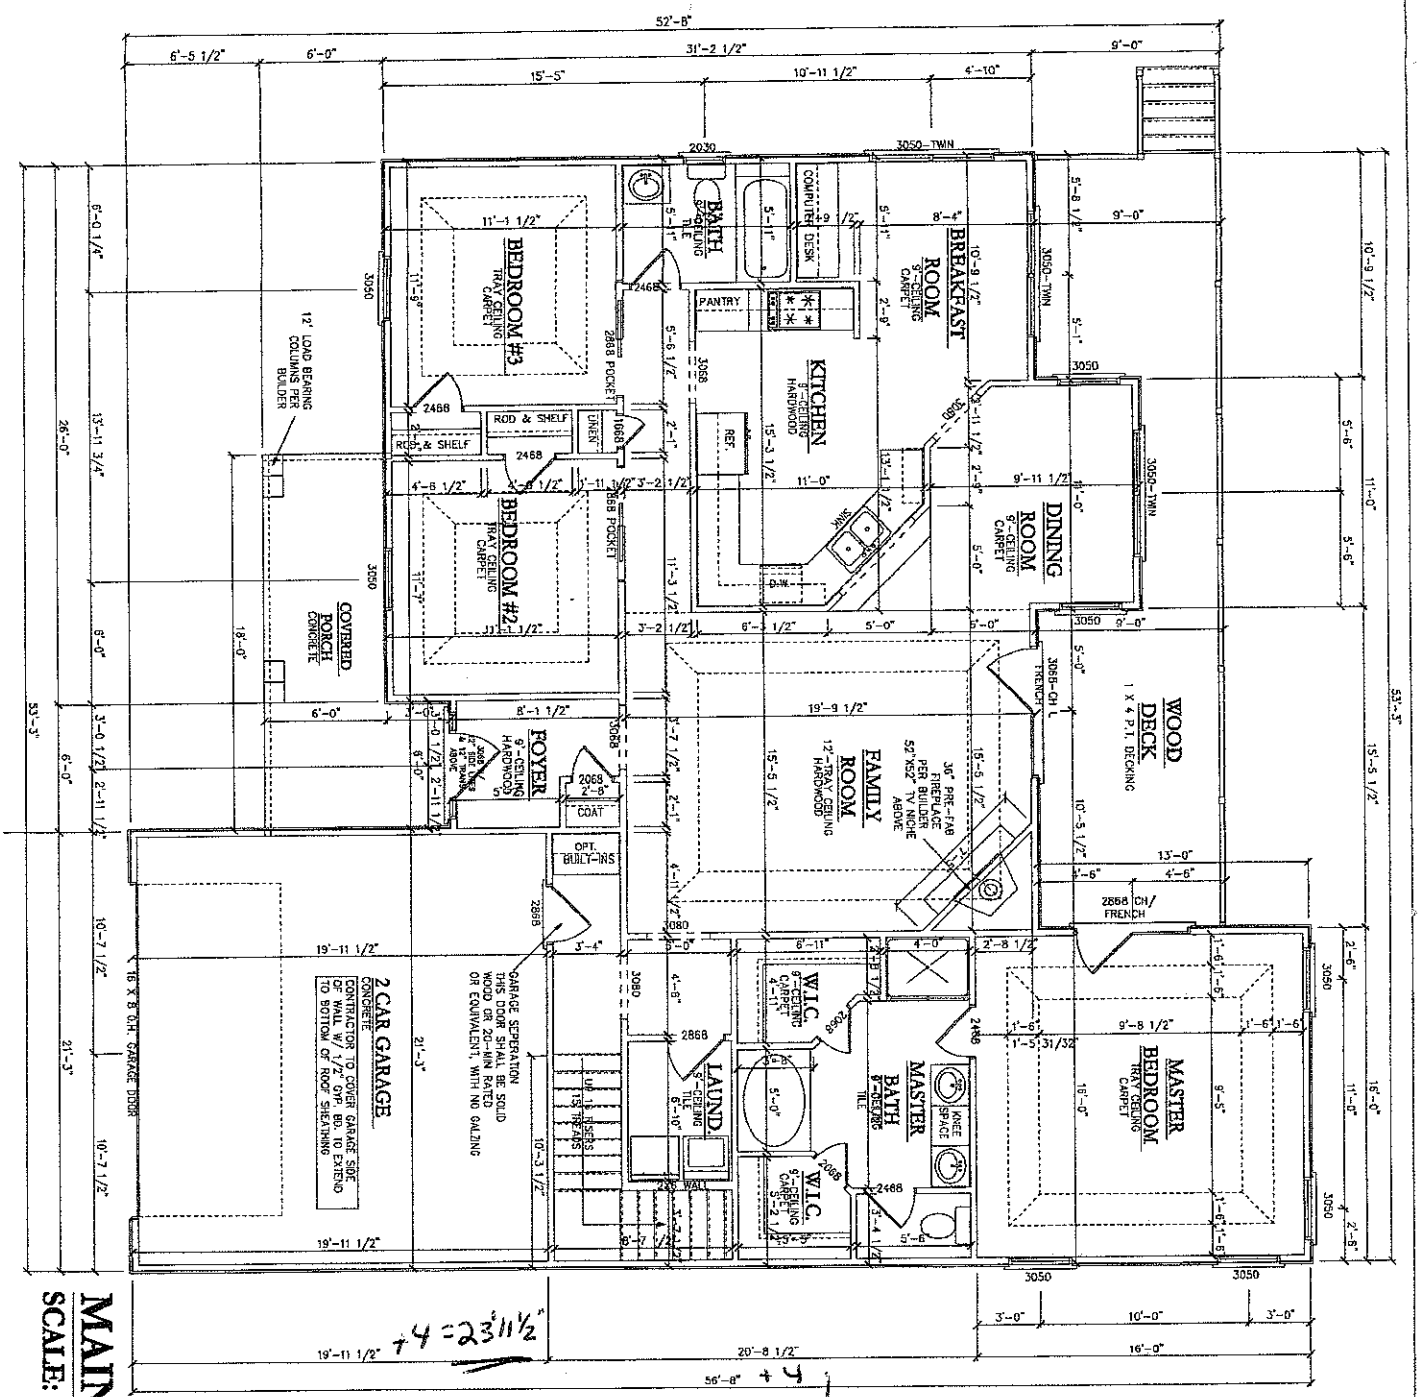


MAIN FLOOR PLAN

SCALE: 1/4" = 1'-0"

Acknowledgement Of
Plans Submittal ONLY!

Date 8-6-10

Date 8-9-10

Main Floor Plan	
Date: 4-4-09	Project #: 09-008
Scale: 1/4" = 1'-0"	Sheet: A-4
Drawn By: TTS	

Lines By Design, LLC

P.O.Box 1480
Lincolnton, NC 28093
704-201-6419 (Cell)
704-732-8151 (Fax)

Troutman Farms of the Carolina's, LLC

"The Dover #2"

Lines by Design or Tracy T. Sipe assumes no liability for any home constructed from this plan. Release of these plans contemplates further cooperation among the owner and his contractor. Changes made from these plans without consent of the Lines by Design are unauthorized and shall relieve the designer of responsibility for all consequences arising out of such changes. Written dimensions on these drawings shall have precedence over scaled dimensions, contractor shall verify and be responsible for all dimensions and conditions on the job.