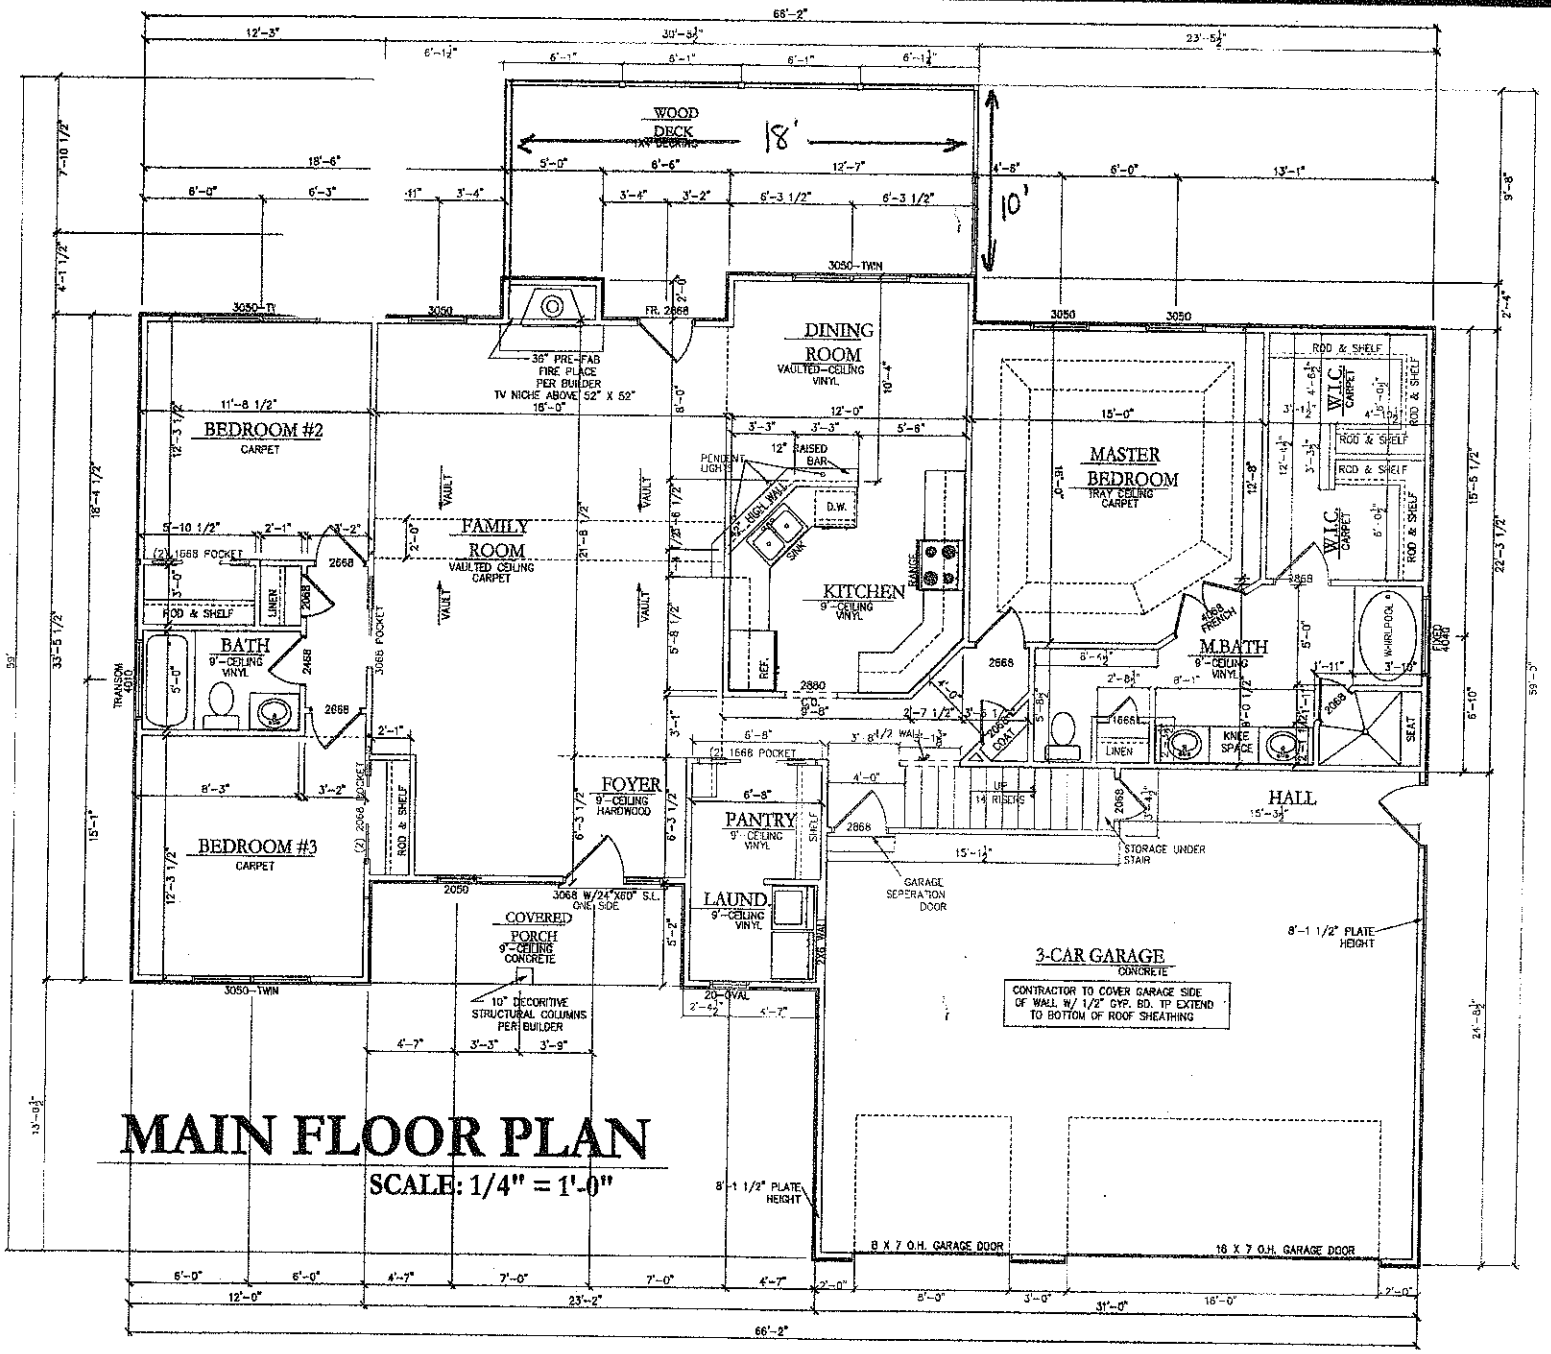


MAIN FLOOR PLAN

SCALE: 1/4" = 1'-0"

Troutman Farms of the Carolina's,LLC
"LOT 76-NEW MODEL"

Main Floor Plan	
Date: 8-12-11	
Scale: 1/4" = 1'-0"	Sheet: A-4
Drawn By: CSB	