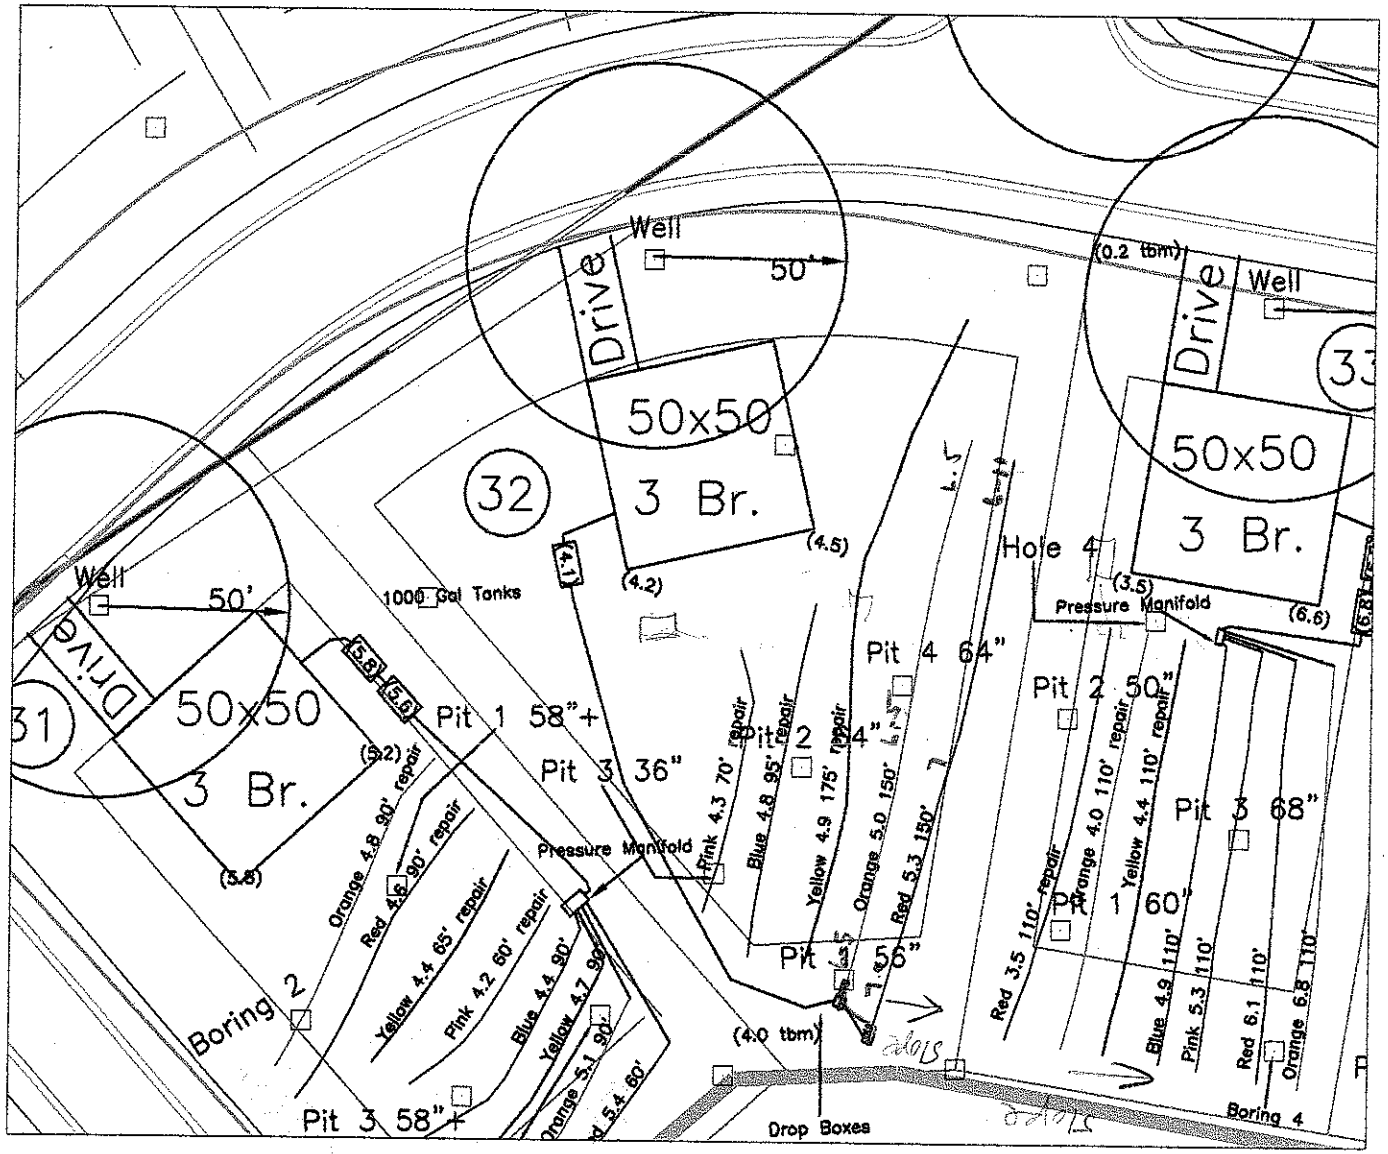


**SUITABLE FOR PRELIMINARY PLANNING PURPOSES ONLY. ALL LOTS WILL REQUIRE APPROVAL BY THE COUNTY HEALTH DEPARTMENT ON A LOT BY LOT BASIS. THIS MAP SHOULD BY USED AS A GENERAL GUIDE, SOME ADJUSTMENTS WILL BE NECESSARY IN THE FIELD DUE TO SOIL VARIABILITY AND TOPOGRAPHIC IRREGULARITIES.
THIS MAP ONLY REFLECTS EXISTING SOIL SUITABILITY FOR ON-SITE SEPTIC TANK SYSTEMS. SOME OTHER CONSIDERATIONS THAT AFFECT SITE SUITABILITY THAT SHOULD BE CONSIDERED IN DEVELOPMENT DESIGN ARE:

1) 10' SETBACK FROM PROPERTY LINE
2) 100' SETBACK FROM ANY WELL
3) 50' SETBACK FROM STREAMS, PONDS OR LAKES.

See accompanying S&EC report.

NOT A SURVEY

GRAPHIC SCALE
1" = 50'

50 0 50 100

PROJECT NO: #5-1882
PROJECT MGR: BF
DRAWN BY: BF
FIELD WORK: BF
SCALE: 1" =50
FILE: Y:\jobs\1882

Soil & Environmental Consultants, PA
335 Jeffrey Circle, Suite C • Concord, North Carolina 28025 • Phone (704)720-4615 • Fax (704) 720-4699

S&EC

Wheatfield — Correction Sketch - Wheatfield lot 32 -

SHEET TITLE: PRELIMINARY SITE PLAN SKETCH MAP

SHEET 1 OF