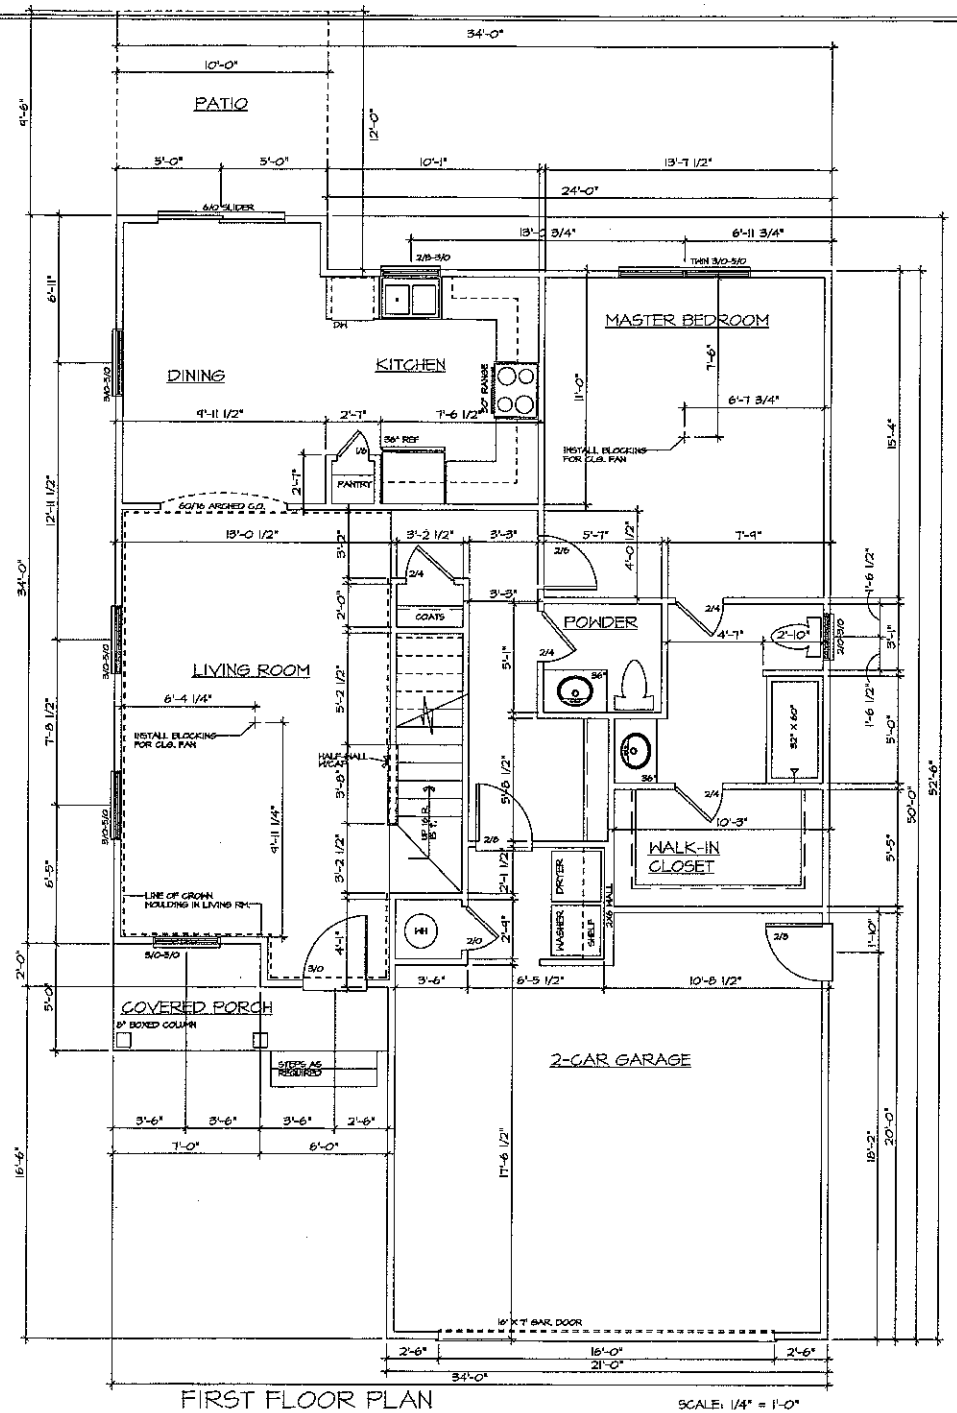


FIRST FLOOR PLAN

SCALE: 1/4" = 1'-0"

Acknowledgement of Plans Submitted ONLY

Date 7-19-10

Date 7-19-10

REVISIONS:

REV. #	DATE	DESCRIPTION
1	XX-XX	XXXX

LOCATION:

LOT NUMBER:

BUYER:

PLAN NUMBER: 1594

PLAN NAME: THE SYDNEY #34

ELEVATION:


Date: 7-13-10

Scale: 1/4"=1'-0"

Drawn: SB

Checked: SB

Sheet: 2

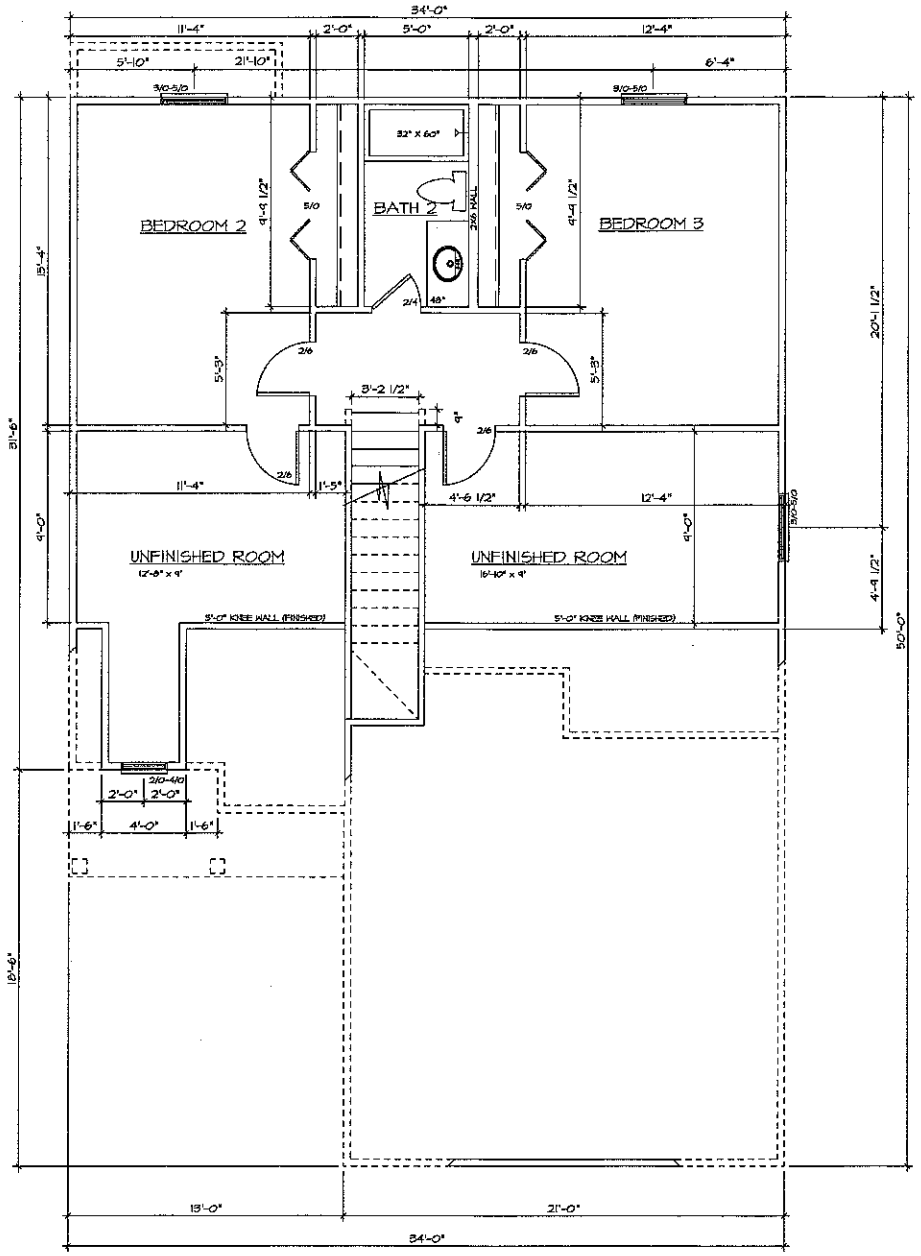

SECOND FLOOR PLAN SCALE: 1/4" = 1'-0"

Acknowledgement of Plans Submitted ONLY
Judy Mulvihill Date 7-19-10
Date 7-9-10

REVISIONS:

REV.#	DATE	DESCRIPTION
1	XXX	XXXX

LOCATION:
LOT NUMBER:
BUYER:
PLAN NUMBER: 1594
PLAN NAME: THE SYDNEY #34
ELEVATION:
Date: 7-13-10
Scale: 1/4"=1'-0"
Drawn: SB
Checked: SB
Sheet: 3