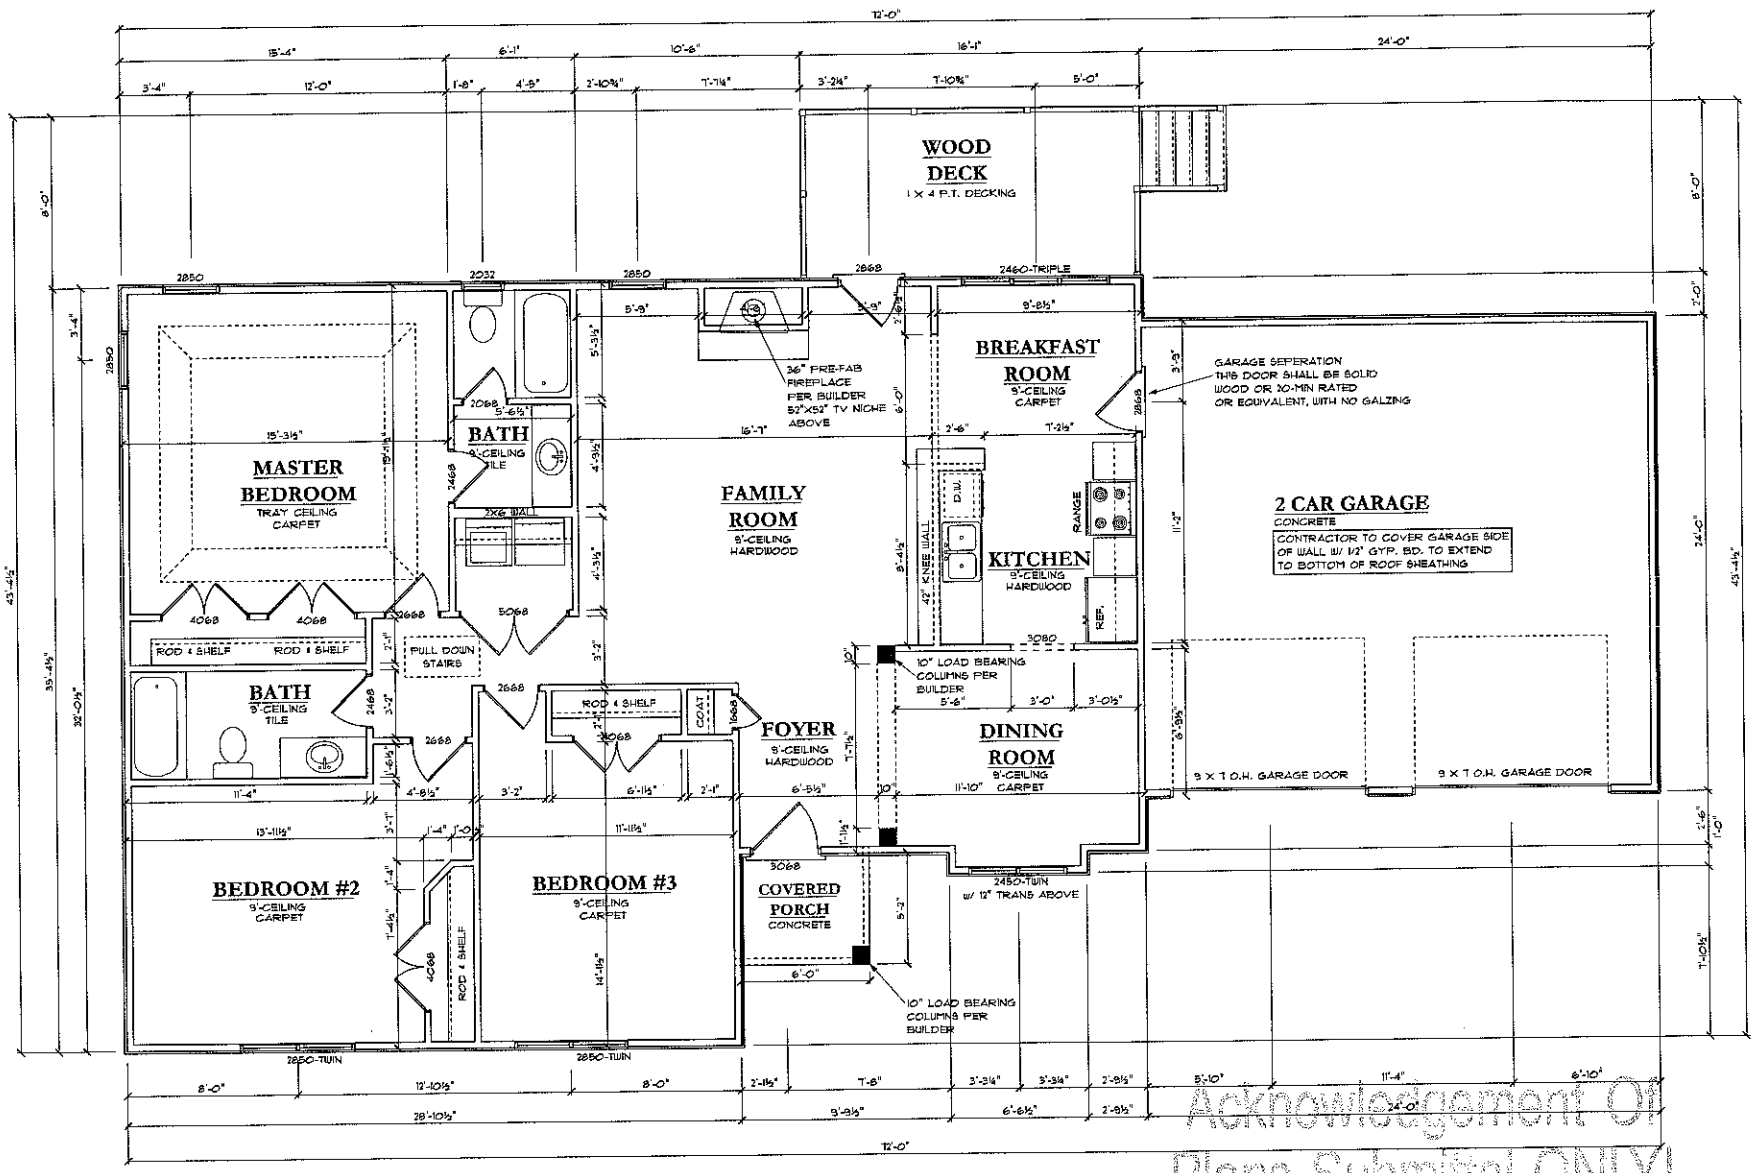


MAIN FLOOR PLAN

SCALE: 1/4" = 1'-0"

Floor plan will be flipped.

Acknowledgement Of Plans Submittal ONLY

1 ~~9-16-08~~ RS Date 9-16-08

Date 9-24-9

Lines by Design or Tracy T. Sipe assumes no liability for any home constructed from this plan. Release of these plans contemplates further cooperation among the owner and the contractor. Changes made from these plans should adhere to the Lines by Design requirements and standards as shown on the drawings. Owner assumes all responsibility for all consequences arising out of such changes. Written dimensions on these drawings shall have precedence over scaled dimensions, contractor shall verify and be responsible for all dimensions and conditions on the job.


Troutman Farms of the Carolina's, LLC

"The Duvall #3"

Tracy T. Sipe
2903 Woodfield ln.
Lincolnton, NC 28093
704-201-6410 (Cell)

Lines By Design, LLC

Main Floor Plan	
Date 9-9-09	Project # 09-0018
Scale 1/4" = 1'-0"	Sheet A-4
Drawn By: TTS	

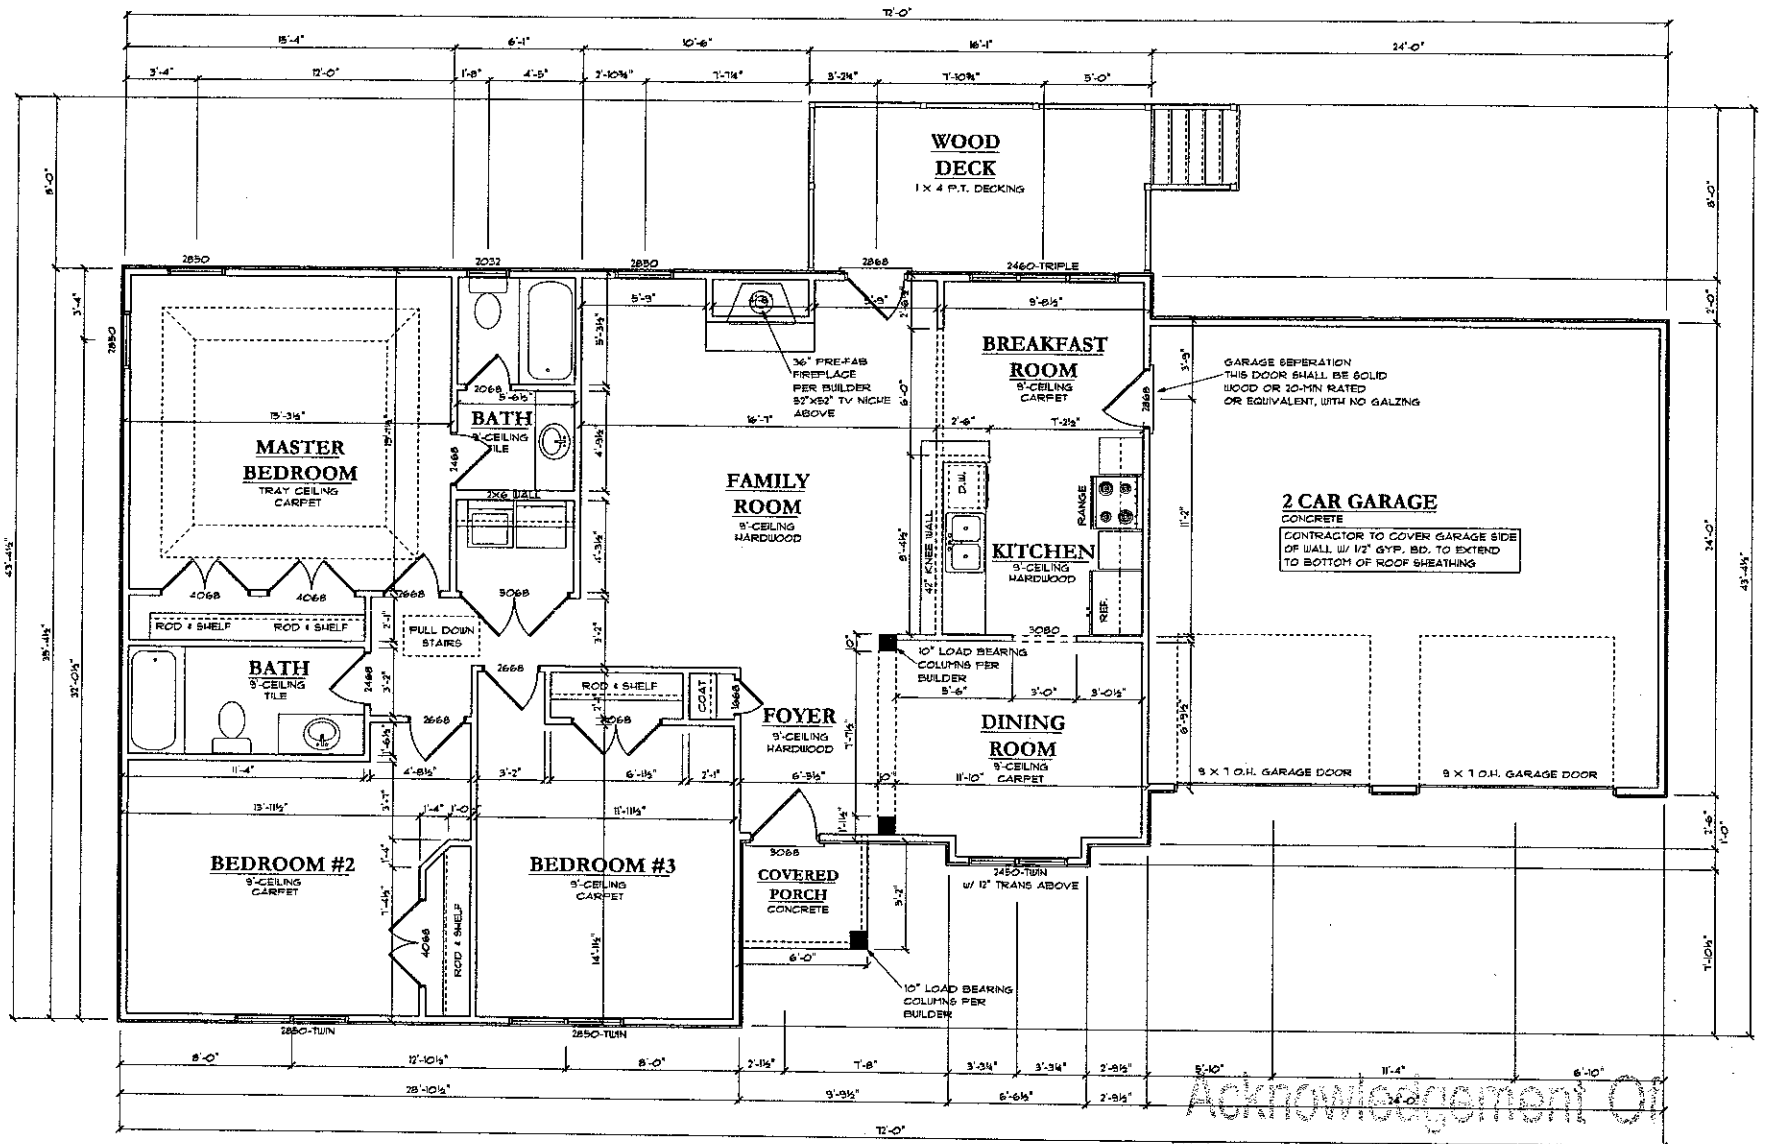

MAIN FLOOR PLAN

SCALE: 1/4" = 1'-0"

Floor plan will be flipped

Acknowledgement Of Plans Submittal ONLY

TS Date 9-16-08

Date 9-24-08

Lines by Design

Tracy T. Sipe
2903 Woodfield Ln.

Troutman Farms of the Carolina's, LLC

Main Floor Plan

Date 9-9-09

Scale 1/4" = 1'-0"

Drawn By: TTS