IREDELL COUNTY HEATLH DEPARTMENT

PAGE 2: *SITE PLAN WORKSHEET*

SEE THE SAMPLE SITE PLAN BELOW. INCOMPLETE SITE PLANS WILL BE RETURNED TO YOU FOR COMPLETION AND MAY RESULT IN A DELAY IN THE ISSUANCE OF YOUR SEPTIC SYSTEM PERMIT!!!

Place an (X) beside each item as you complete the site plan:

- ✓ Property Line measurements are clearly identified…
- ✓ All proposed structures are indicated…
  SHOW: proposed house or business footprint, wells, water lines, patios, pools and decks, and any other item that will occupy space on the site
- ✓ Front and side setbacks from property line…
- ✓ Preferred driveway location and configuration, preferred well location…
- ✓ Area you prefer your septic system to be placed…
- ✓ North arrow, or other sufficient indicator of direction…

Circle N/A on the following if appropriate:


- ✓ Location of septic systems and wells within 100' of your property… N/A
- ✓ Location of easements and rights of ways on your property… N/A
- ✓ Location of any designated wetlands on the property… N/A


Signature: S+EC, PA Agent for Applicant
Property owner or owner's legal representative signature (SIGNATURE REQUIRED)

12-13-07
DATE

USE THIS SPACE TO DRAW YOUR SITE PLAN

See attached Site Plan

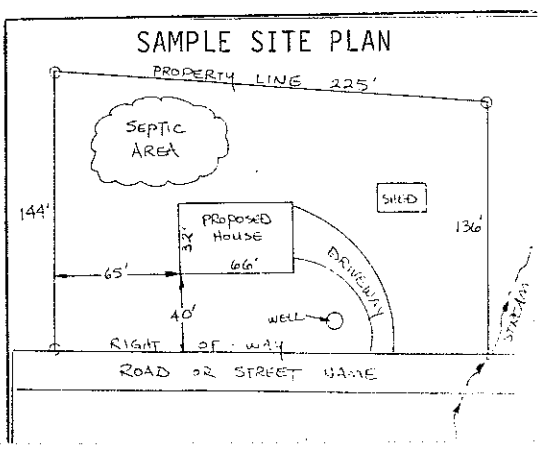

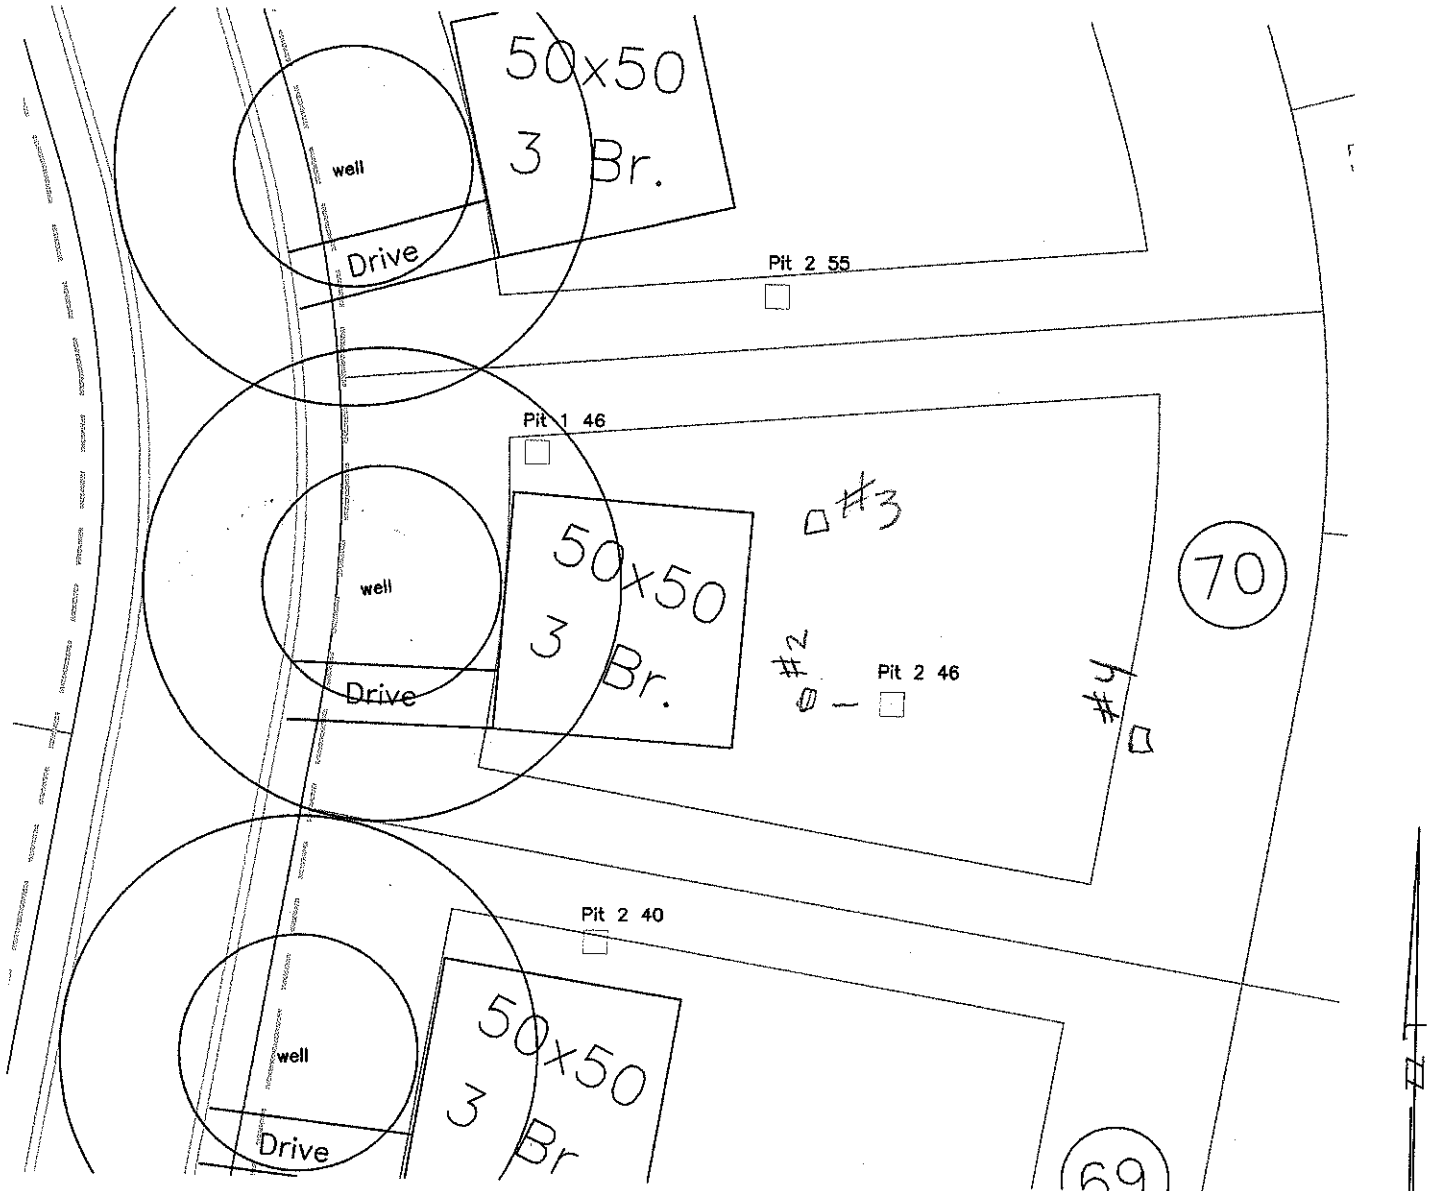

GRAPHIC SCALE
1" = 40'

40 0 40 80

PROJECT NO.	5-1862
PROJECT MGR.	BF
DRAWN BY	BF
FIELD WORK	BF
SCALE	1" = 40'
FILE	Y:\JOBS\5-1862

Soil & Environmental Consultants, PA
238 Lafayette St. Ste C • Concord, North Carolina 28025 • Phone (704)720-6405 • Fax (704) 720-6406
S&EC

WHEATFIELDS LOT 70
CORNTHIAN BUILDERS
- WHEATFIELDS LOT 70 -
IREDELL COUNTY, NORTH CAROLINA
DECEMBER 2007

SHEET TITLE:
PRELIMINARY SITE PLAN
SKETCH MAP

SHEET
1 OF 1