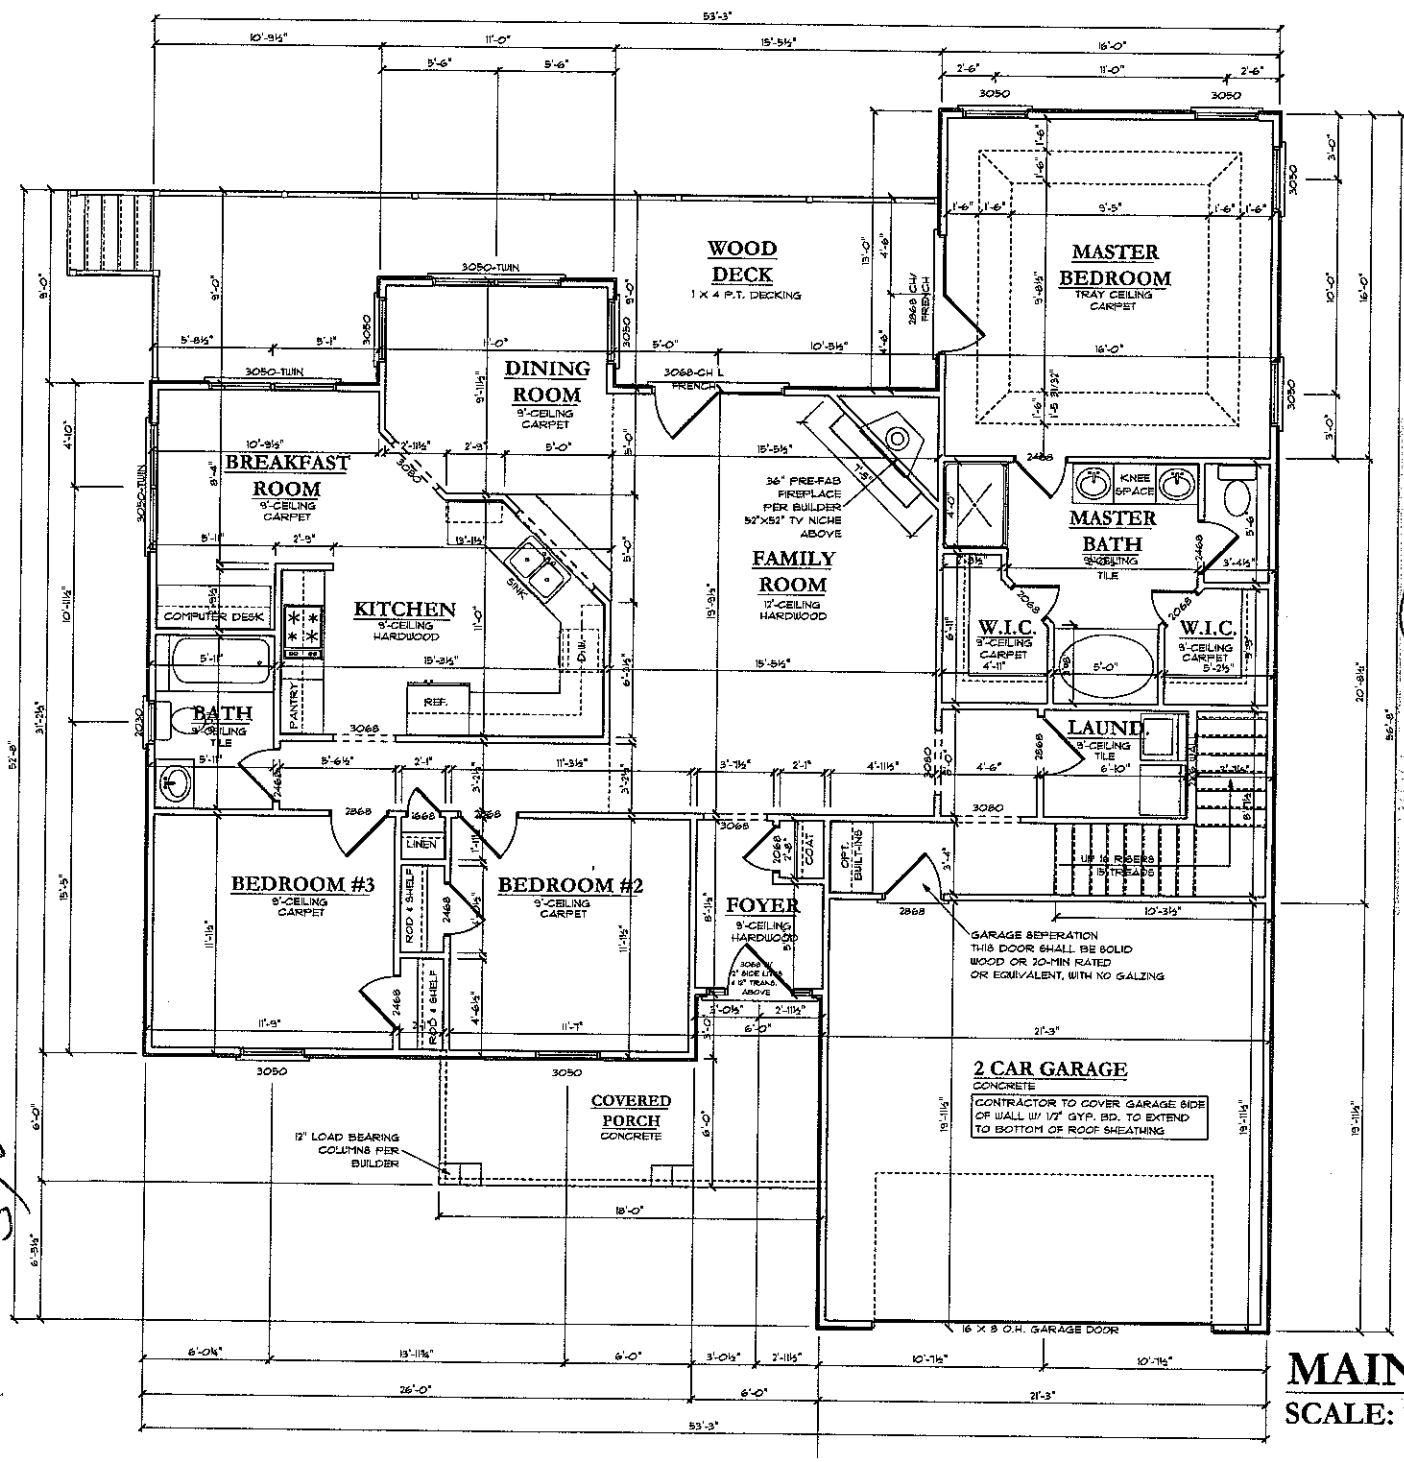


MAIN FLOOR PLAN

SCALE: 1/4" = 1'-0"


Approved as Noted
Please Submit Plans Stamped ONLY
Date 4-17-09

Lines By Design or Tracy T. Sipe assumes no liability for any home constructed from this plan. Release of these plans contemplates further cooperation among the owner and his contractor in connection with the above plans without consent of the Lines By Design or Tracy T. Sipe and shall relieve the designer of responsibility for all consequences arising out of such changes. Written dimensions on these drawings shall have precedence over scaled dimensions; contractor shall verify and be responsible for all dimensions and conditions on the job.

Troutman Farms of the Carolina's, LLC
"The Dover #2"

Lines By Design, LLC
P.O.Box 1480
Lincolnton, NC 28093
704-201-6410 (Cell)
704-732-8151 (Fax)

Main Floor Plan	
Date 4-5-09	Project # 09-0008
Scale 1/4" = 1'-0"	Sheet A-4
Drawn By: TTS	

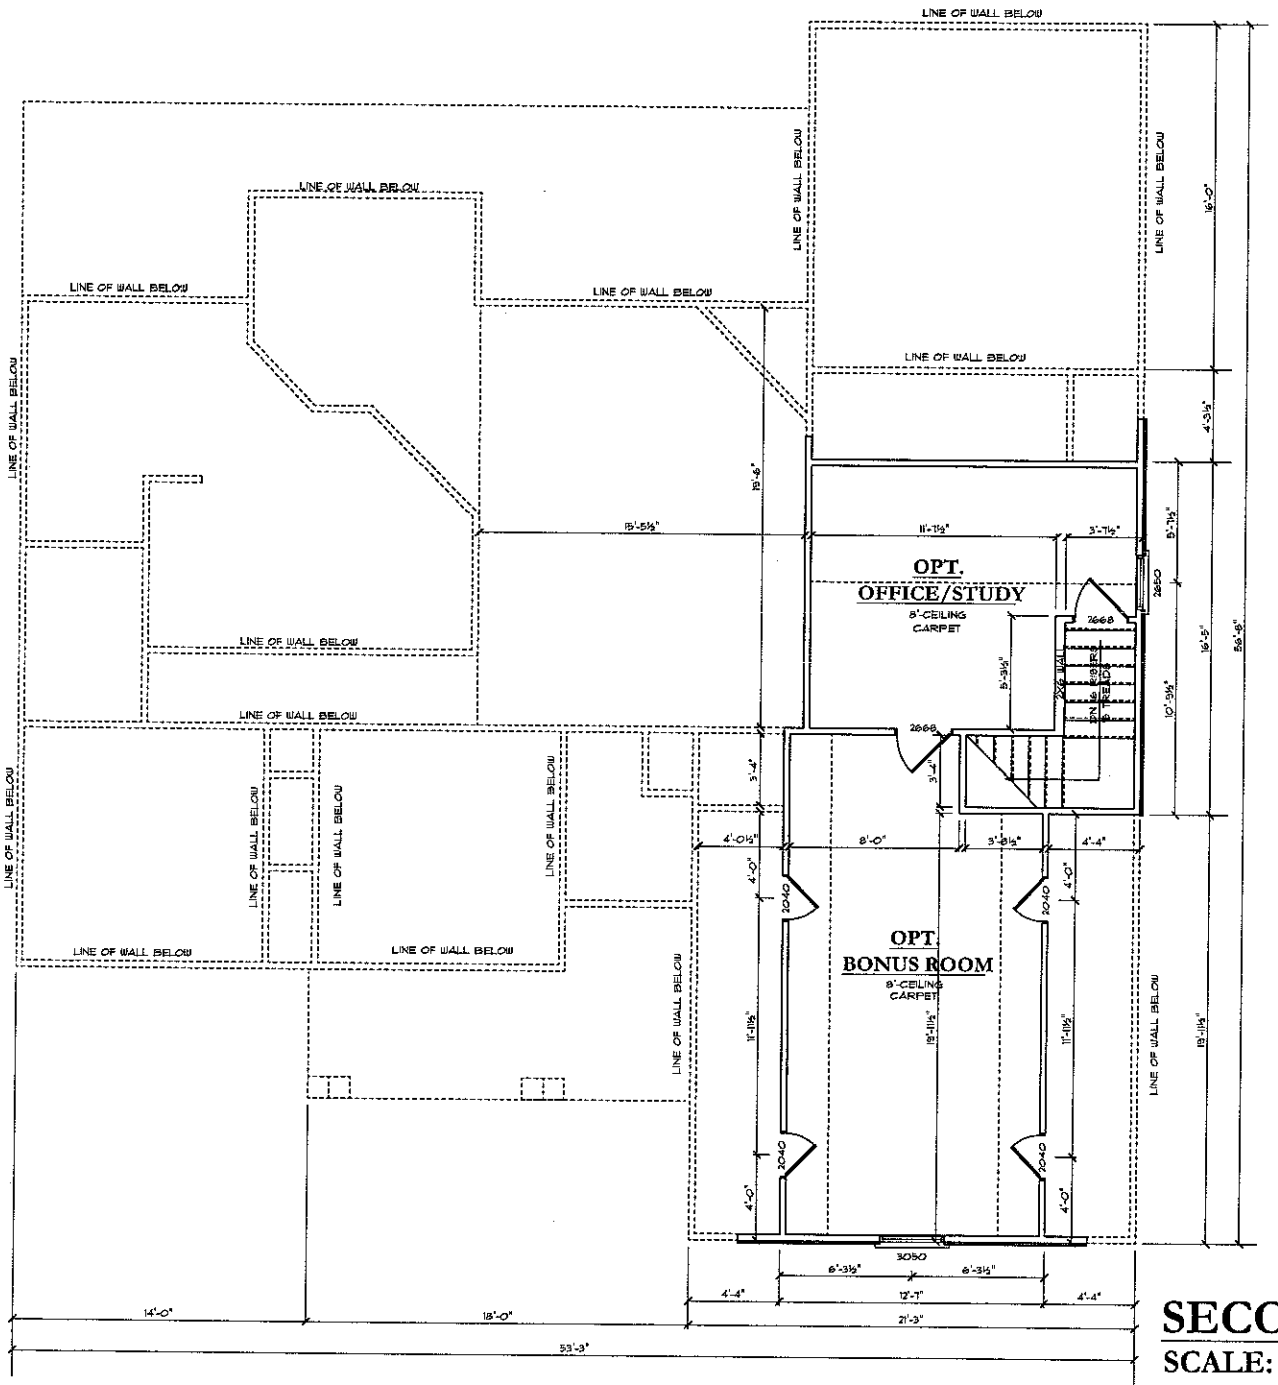

SECOND FLOOR PLAN

SCALE: 1/4" = 1'-0"

Acknowledgment of
Plans Submitted (Only)
3-4-09 4-17-09

Lines by Design or Tracy T. Sipe assumes no liability for any home constructed from this plan. Release of these plans contemplates further cooperation among the owner and his contractor. Changes made from these plans without contact of the Lines by Design are unauthorized and shall relieve the Lines by Design responsibility for all consequences arising out of such changes. Written dimensions on these drawings shall have precedence over scaled dimensions, contractor shall verify and be responsible for all dimensions and conditions on the job.

Troutman Farms of the Carolina's, LLC
"The Dover #2"

Lines By Design, LLC
P.O.Box 1480
Lincolnton, NC 28093
704-201-6410 (Cell)
704-732-8151 (Fax)

Second Floor Plan	
Date 4-5-09	Project # 09-0006
Scale 1/4" = 1'-0"	Sheet A-5
Drawn By: TTS	