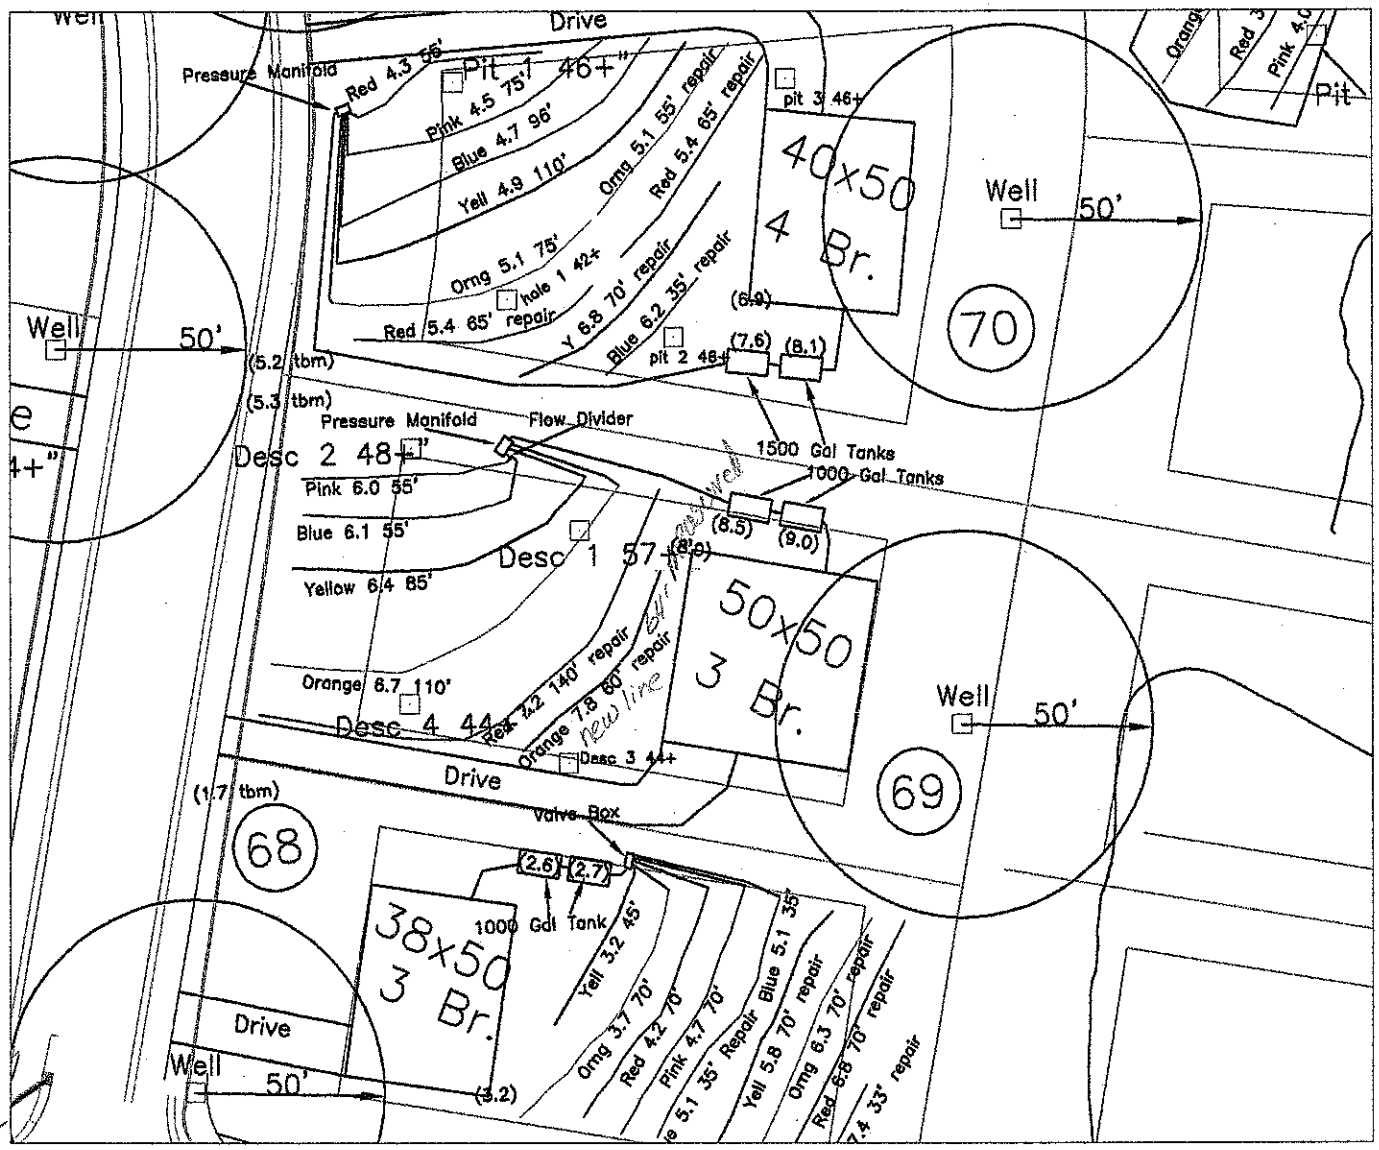


changed from Paul on 25 to 25 pm

changed design #3 to from 25 last soil OK

Soils #1 & 30K

**SUITABLE FOR PRELIMINARY PLANNING PURPOSES ONLY. ALL LOTS WILL REQUIRE APPROVAL BY THE COUNTY HEALTH DEPARTMENT ON A LOT BY LOT BASIS. THIS MAP SHOULD BY USED AS A GENERAL GUIDE, SOME ADJUSTMENTS WILL BE NECESSARY IN THE FIELD DUE TO SOIL VARIABILITY AND TOPOGRAPHIC IRREGULARITIES.
THIS MAP ONLY REFLECTS EXISTING SOIL SUITABILITY FOR ON-SITE SEPTIC TANK SYSTEMS. SOME OTHER CONSIDERATIONS THAT AFFECT SITE SUITABILITY THAT SHOULD BE CONSIDERED IN DEVELOPMENT DESIGN ARE:

1) 10' SETBACK FROM PROPERTY LINE
2) 100' SETBACK FROM ANY WELL
3) 50' SETBACK FROM STREAMS, PONDS OR LAKES.

See accompanying S&EC report.

NOT A SURVEY

OK 5-15-08 gm for line

GRAPHIC SCALE
1" = 50'

50 0 50 100

PROJECT NO. #6-1882
PROJECT MGR. BF
DRAWN BY BF
FIELD WORK BF
SCALE 1" =50
SILE Y:\jobs\1882

Soil & Environmental Consultants, PA
235 LaPalma Court, Suite C • Concord, North Carolina 28025 • Phone (704)720-6405 • Fax (704) 720-6406

S&EC

Wheatfield
Subdivision Buildout
- Wheatfield lot 69 -
IREDELL COUNTY, NORTH CAROLINA
Jan 2008

SHEET TITLE: PRELIMINARY SITE PLAN SKETCH MAP

SHEET 1 OF 1