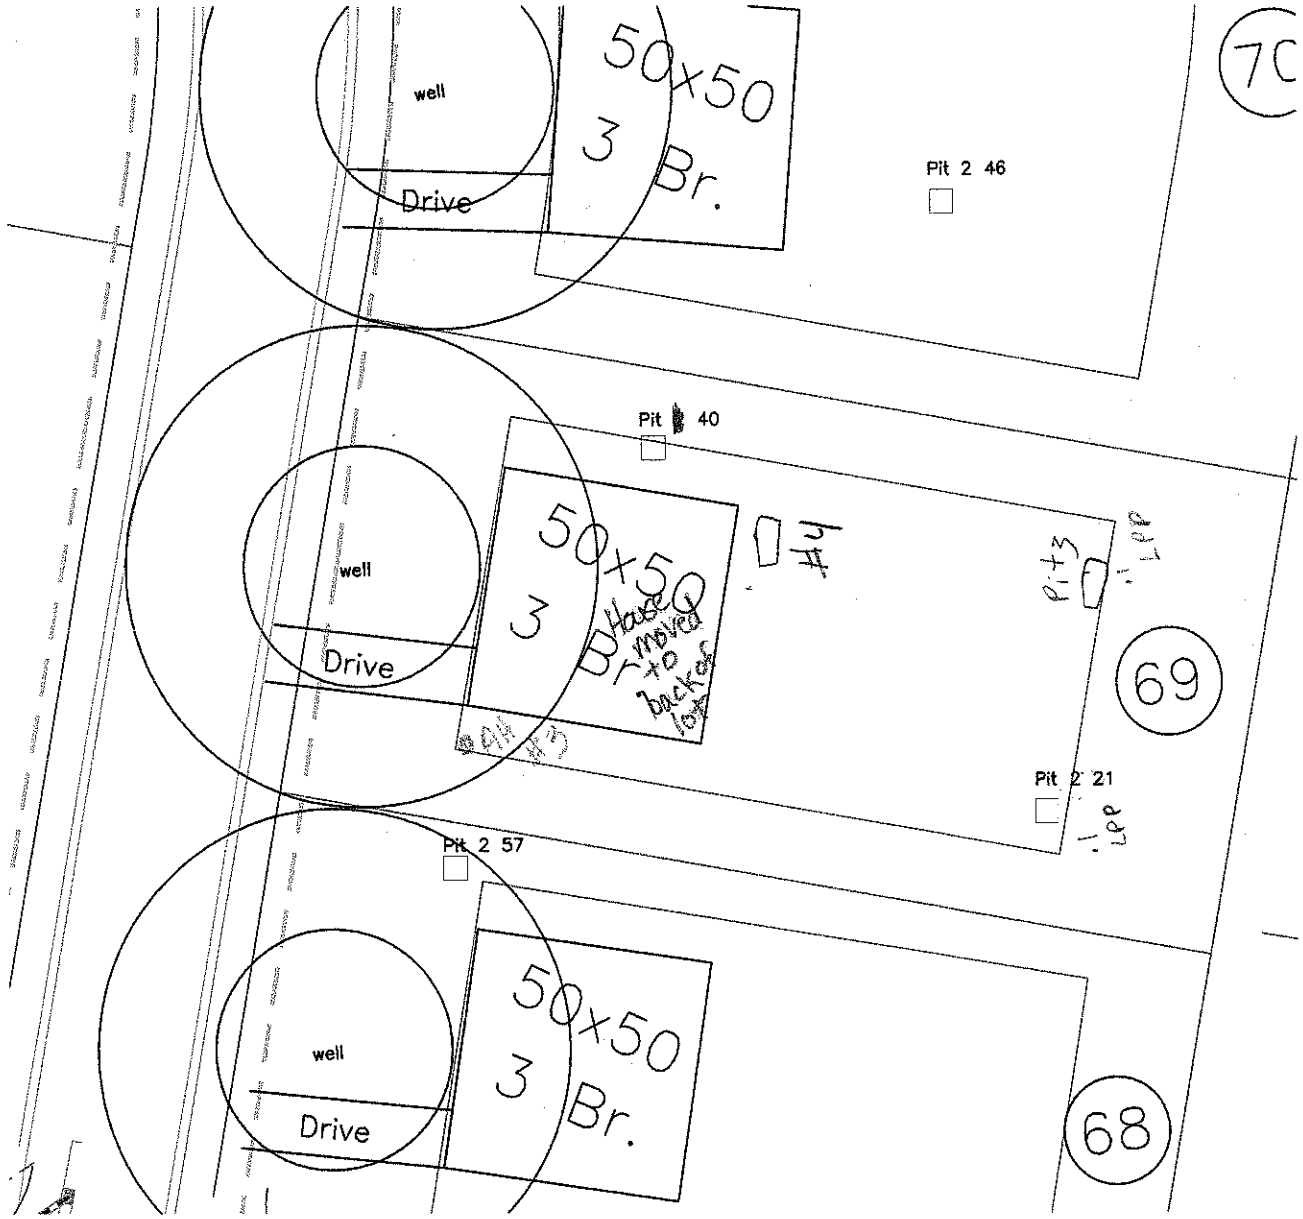


GRAPHIC SCALE
1" = 40'

40 0 40 80

PROJECT NO.	5-1862
PROJECT MGR.	BF
DRAWN BY	BF
FIELD WORK	BF
SCALE	1" = 40'
FILE	Y:\JOBS\5-1862

Soil & Environmental Consultants, PA
238 LaPhilip Ct. Ste C • Concord, North Carolina 28025 • Phone (704)720-9405 • Fax (704) 720-9406

S&EC

WHEATFIELDS LOT 69
CORINTHIAN BUILDERS
- WHEATFIELDS LOT 69 -
IREDELL COUNTY, NORTH CAROLINA
DECEMBER 2007

SHEET TITLE:
PRELIMINARY SITE PLAN
SKETCH MAP

SHEET
1 OF 1