
12/01/2010 09:08 Wheatfield (FAX)7045280029 P.003/003

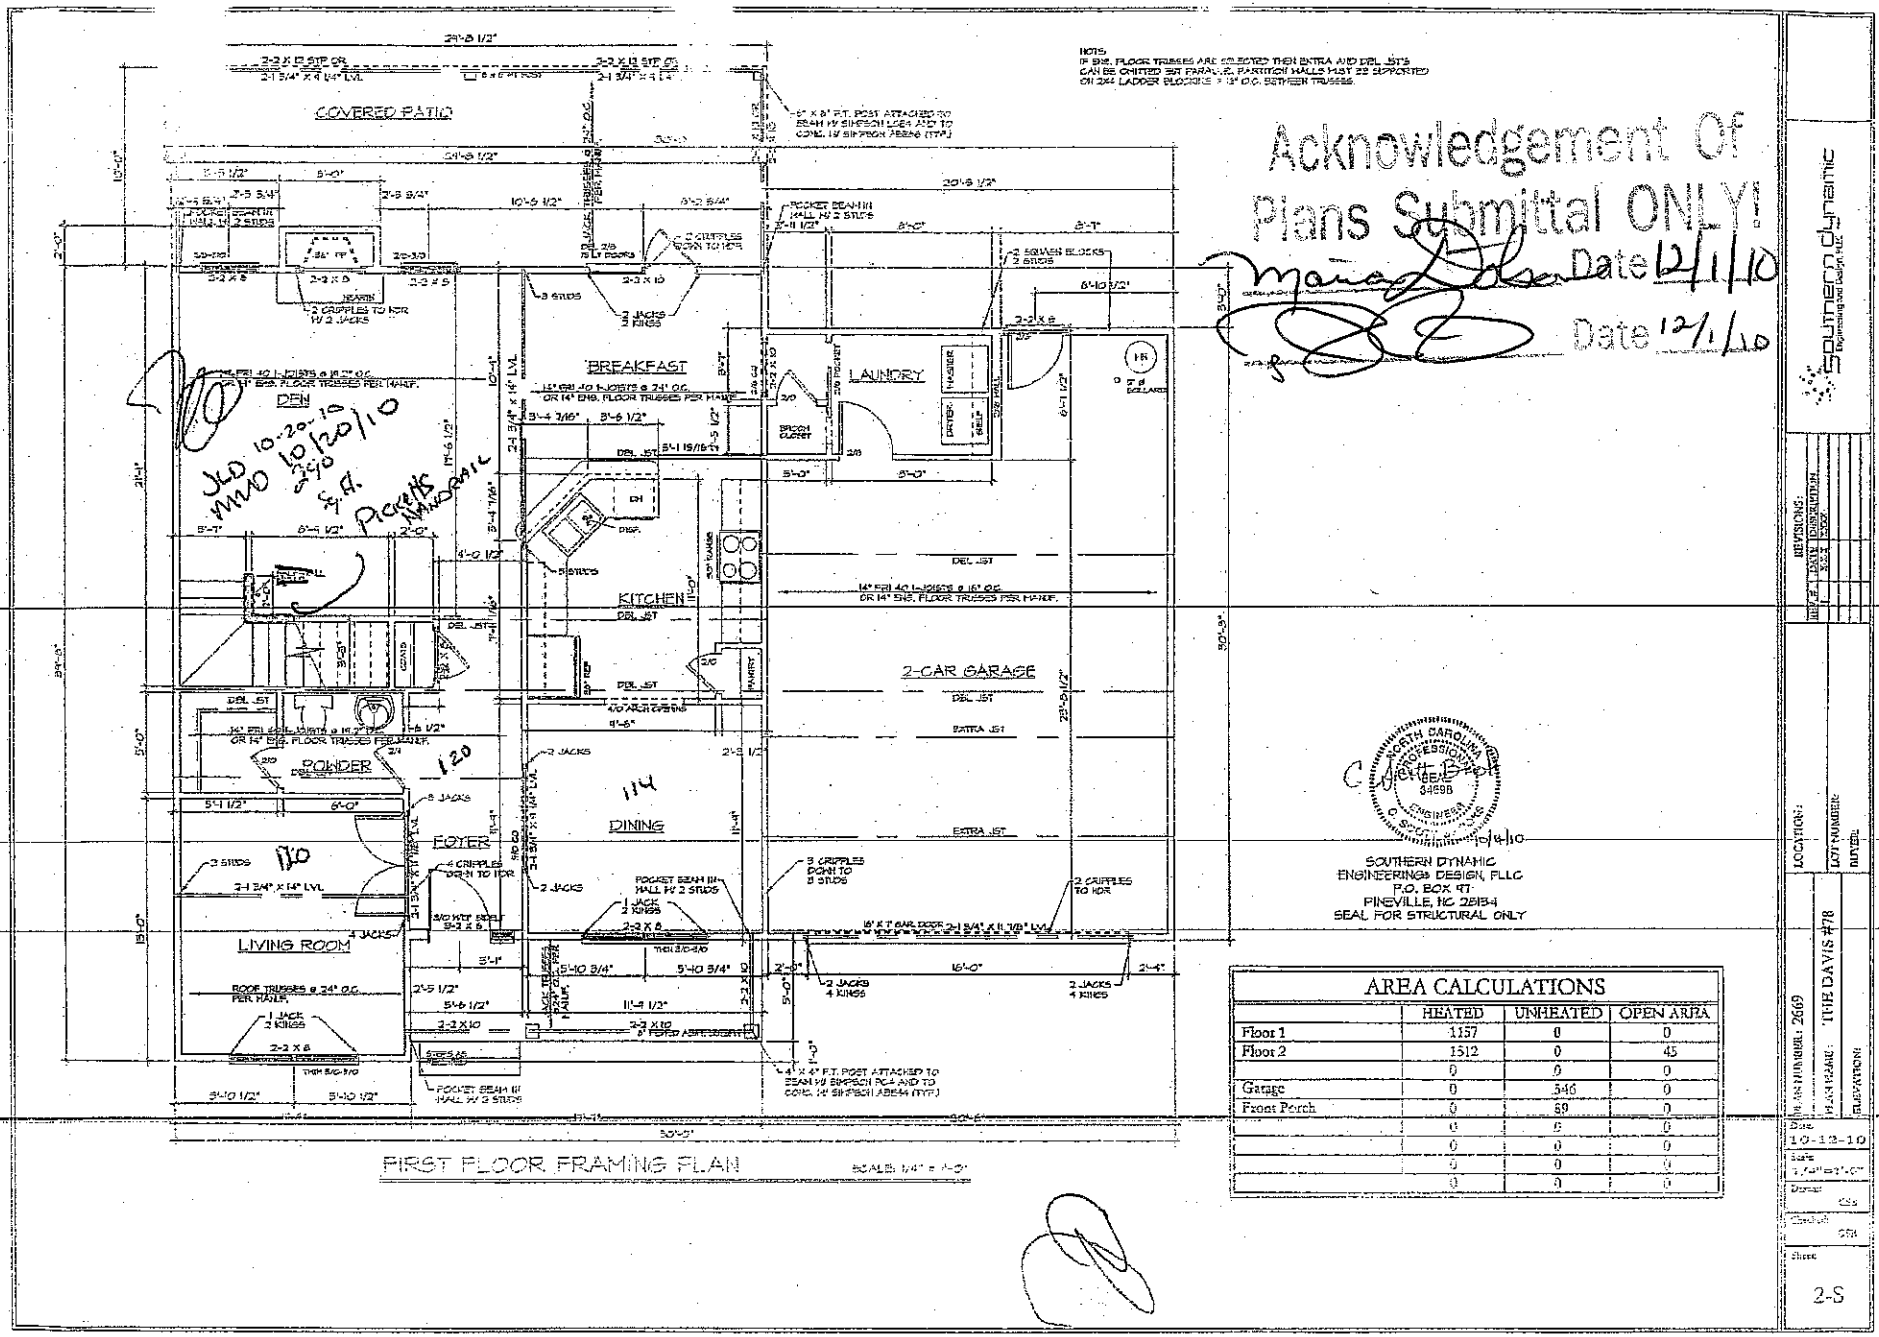

FIRST FLOOR FRAMING PLAN SCALE: 1/4" = 1'-0"

AREA CALCULATIONS

	HEATED	UNHEATED	OPEN AREA
Floor 1	1157	0	0
Floor 2	1512	0	45
	0	0	0
Garage	0	546	0
Front Porch	0	89	0
	0	0	0
	0	0	0
	0	0	0
	0	0	0

Southern Dynamic Engineering and Design, PLLC

REVISIONS:

LOCATION:

LOT NUMBER:

PLAT/SEC:

PLAN NUMBER: 2669

PLAN NAME: THE DAVIS #78

ELEVATION:

Date: 10-12-10

Scale: 1/4"=1'-0"

Drawn: CSS


Checked: CSS

Sheet: 2-S

JLD 10-20-10
MHD 10/20/10

12/01/2010 09:07 Wheatfield (FAX)7045280029 P.002/003

Acknowledgement Of
Plans Submittal ONLY!
Date 12/1/10
Date 12/1/10

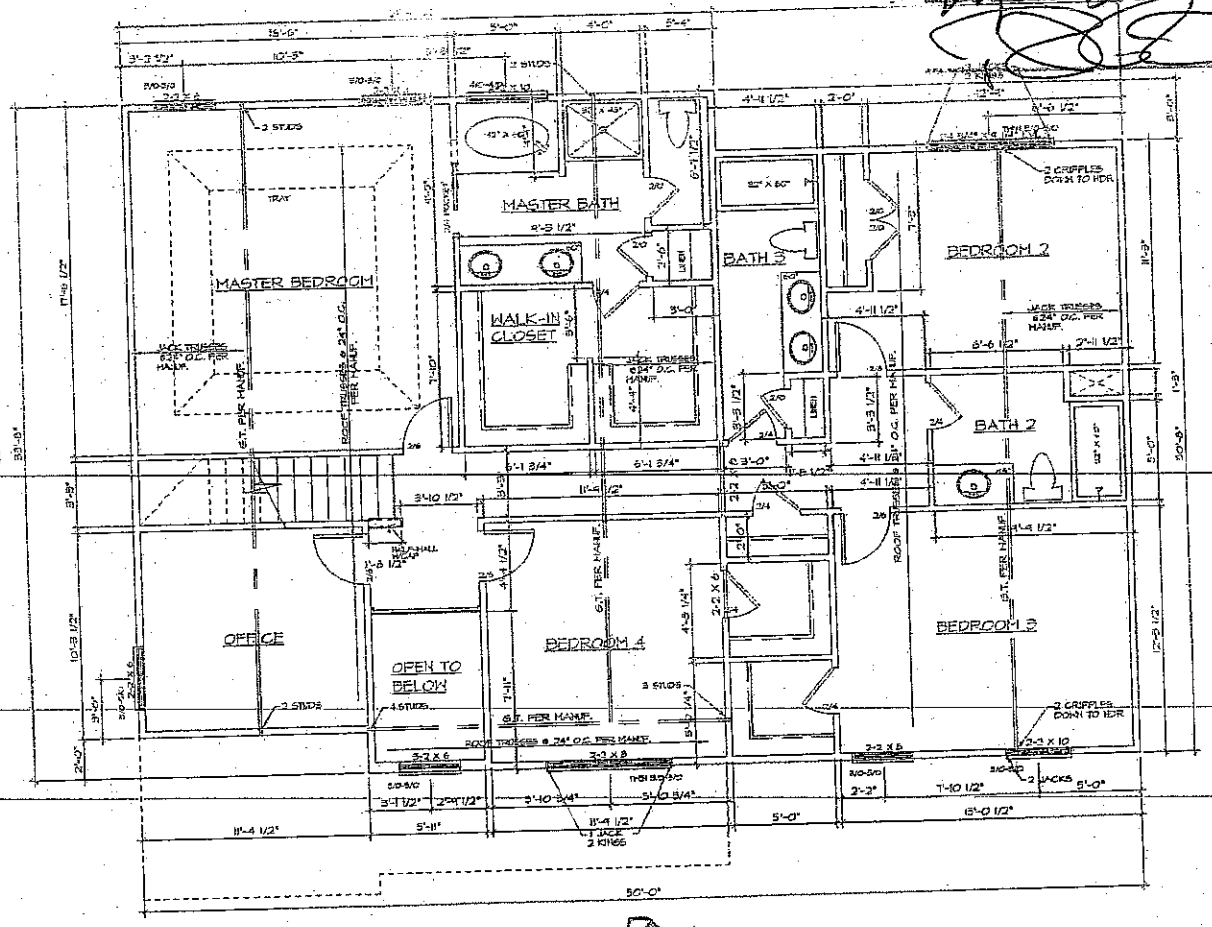

33

5D SECOND FLOOR FRAMING PLAN SCALE: 1/4" = 1'-0"

SOUTHERN DYNAMIC ENGINEERING DESIGN, PLLC
P.O. BOX 97
PINEVILLE, NC 28134
SEAL FOR STRUCTURAL ONLY

NORTH CAROLINA PROFESSIONAL ENGINEER SEAL 34695 — 10/14/10

SOUTHERN DYNAMIC Engineering and Design PLLC

REVISIONS:
1 11/4/10 ADDED DIMENSIONS
2 11/5/10 ADDED DIMENSIONS

LOCATION:
LOT NUMBER:
BUYER:

PLAN NUMBER: 2669
PLAN NAME: THE DAVIS #78
ELEVATION:

Date: 10-12-10
Scale: 1/4"=1'-0"
Drawn: CSB
Checked: CJB
Sheet: 3-S

MUD 10/20/10
JLD 10-20-10