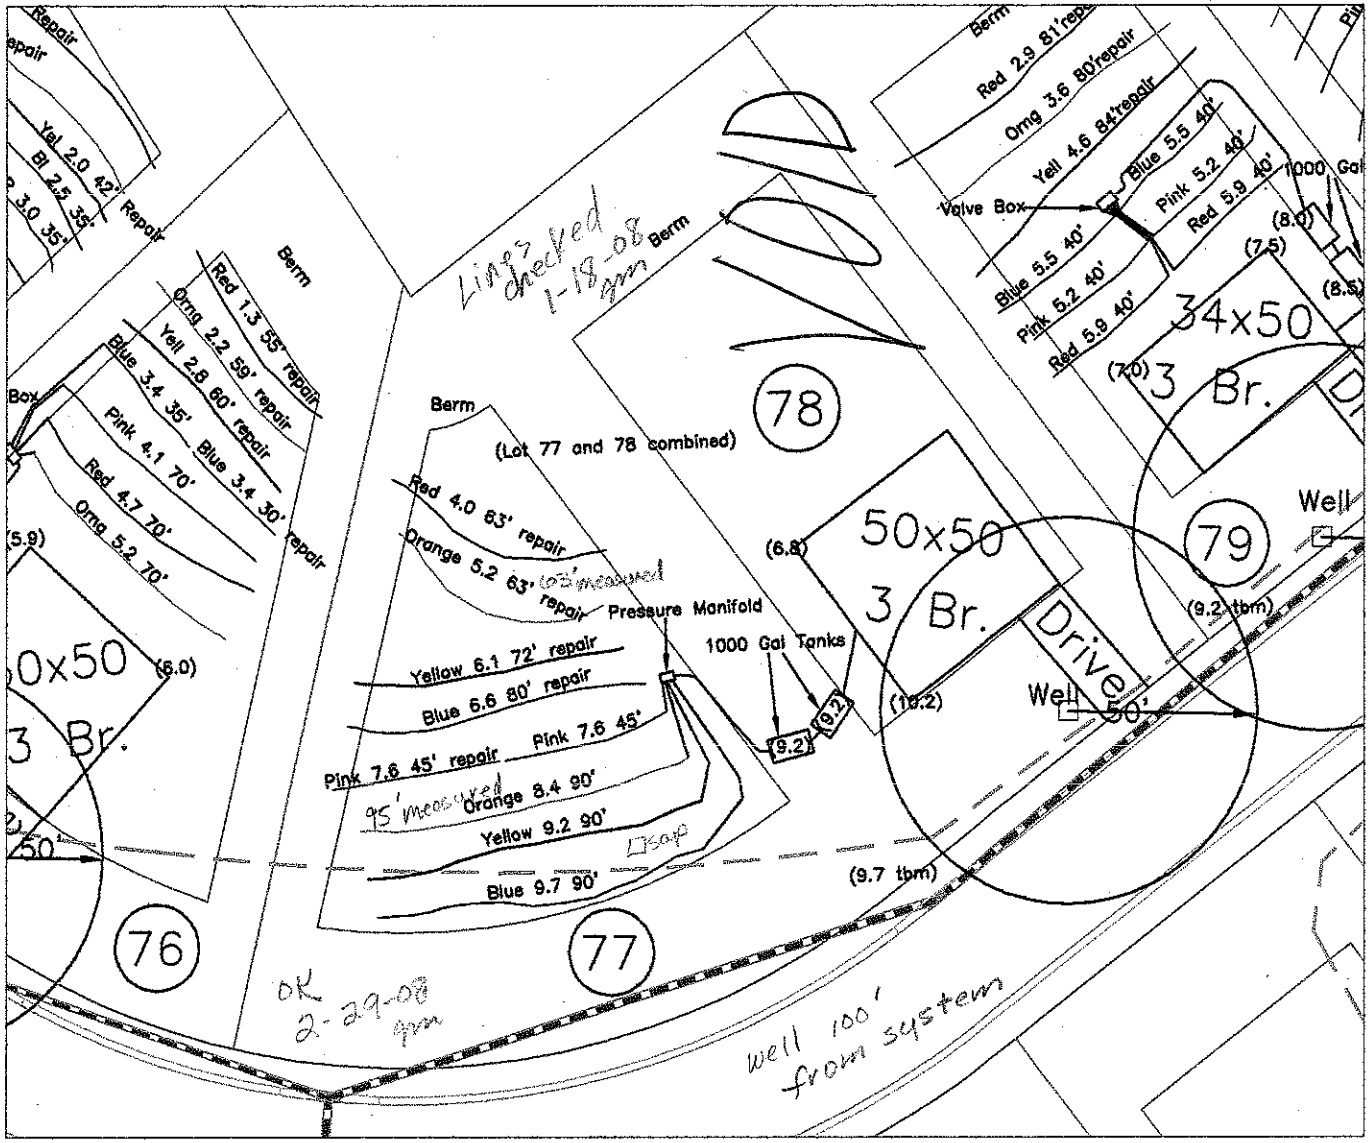


**SUITABLE FOR PRELIMINARY PLANNING PURPOSES ONLY. ALL LOTS WILL REQUIRE APPROVAL BY THE COUNTY HEALTH DEPARTMENT ON A LOT BY LOT BASIS. THIS MAP SHOULD BY USED AS A GENERAL GUIDE, SOME ADJUSTMENTS WILL BE NECESSARY IN THE FIELD DUE TO SOIL VARIABILITY AND TOPOGRAPHIC IRREGULARITIES.
THIS MAP ONLY REFLECTS EXISTING SOIL SUITABILITY FOR ON-SITE SEPTIC TANK SYSTEMS. SOME OTHER CONSIDERATIONS THAT AFFECT SITE SUITABILITY THAT SHOULD BE CONSIDERED IN DEVELOPMENT DESIGN ARE:

1) 10' SETBACK FROM PROPERTY LINE
2) 100' SETBACK FROM ANY WELL.
3) 50' SETBACK FROM STREAMS, PONDS OR LAKES.

See accompanying S&EC report.

NOT A SURVEY

GRAPHIC SCALE
1" = 50'

50 0 50 100

#5-1882
PROJECT MGR. BP
DRAWN BY B.B.
FIELD WORK B.B.
SCALE 1" =50
FILE Y:\jobs\1882

Soil & Environmental Consultants, PA
336 Lafferty Court, Suite C • Concord, North Carolina 28025 • Phone (704)720-3455 • Fax (704) 720-3456

S&EC


Wheatfield
Considine Realtors
- Wheatfield lot 77/78 -
IREDELL COUNTY, NORTH CAROLINA

SHEET TITLE
PRELIMINARY SITE PLAN
SKETCH MAP

SHEET
1 OF 1

Not A Survey

Soil Pit Locations

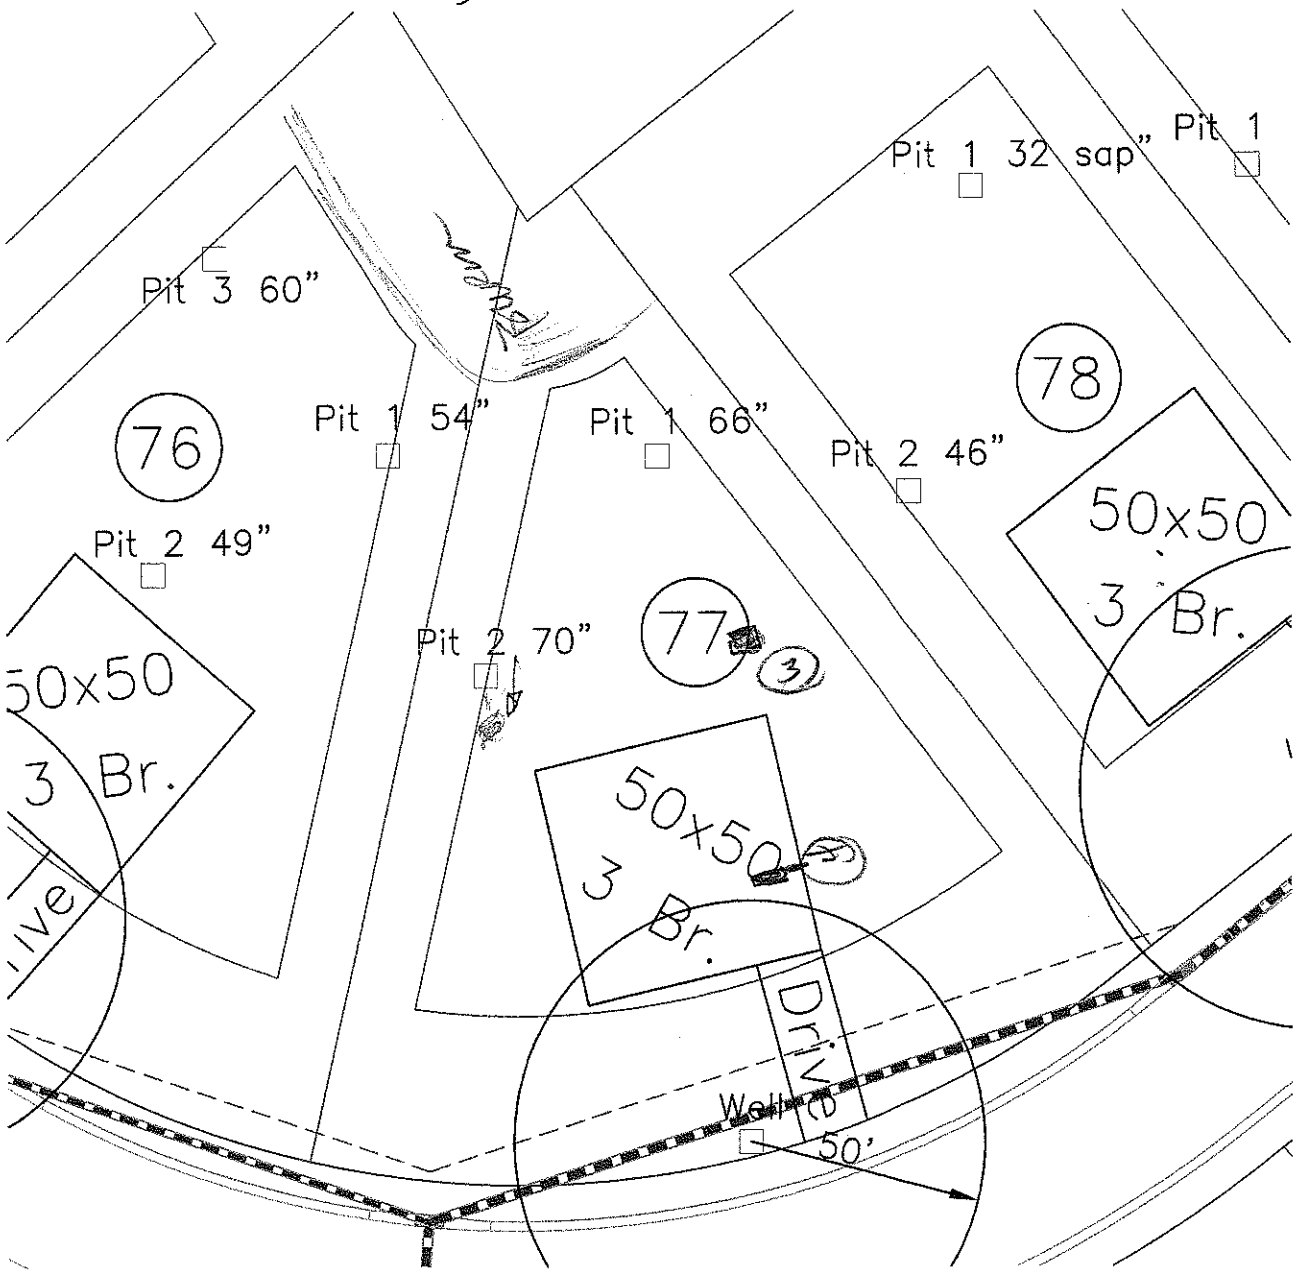

GRAPHIC SCALE
1" = 40'

40 0 40 80

PROJECT NO.
#5-1862
PROJECT MGR.
BF
DRAWN BY
E.B.
FIELD WORK
E.B.
SCALE
1" = 40
FILE
Y:\jobs\5-1862

Soil & Environmental Consultants, PA
236 LaPhillip Court, Suite C • Concord, North Carolina 28025 • Phone (704)720-9405 • Fax (704) 720-9406

S&EC

Wheatfield lot 77
Carlisbee Builders
- Wheatfield lot 77 -
IREDELL COUNTY, NORTH CAROLINA
DEC 2007

SHEET TITLE:
Preliminary Site Plan
SKETCH MAP

SHEET
1 OF 1