


FRONT ELEVATION

SCALE 1/4" = 1'-0"

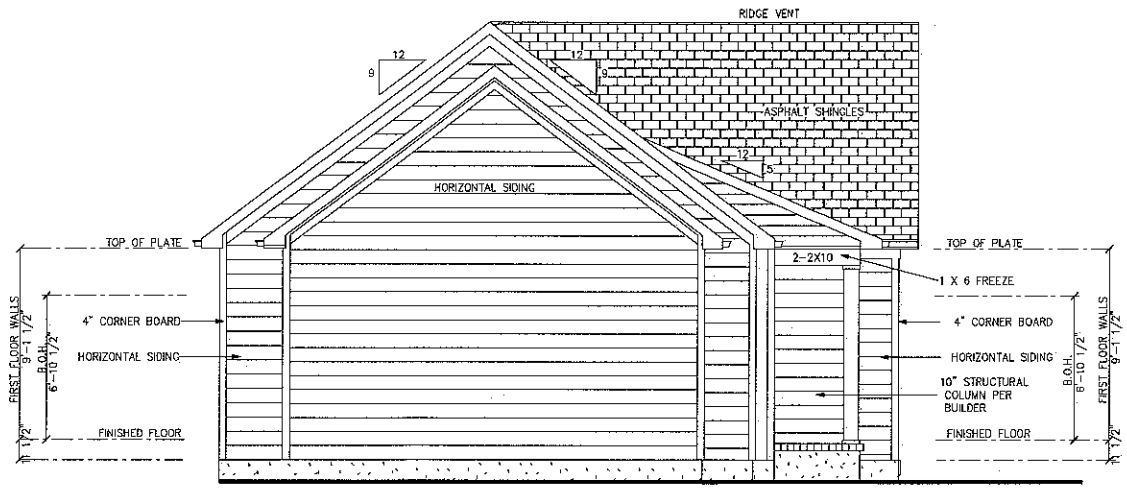


LEFT ELEVATION

SCALE 1/4" = 1'-0"

Troutman Farms of the Carolina's, LLC
"The Cross"

Front & Right Elevations

Date	Project #
9-14-09	09-0018
Scale	Sheet
1/4" = 1'-0"	A-1
Drawn by:	
TTS	

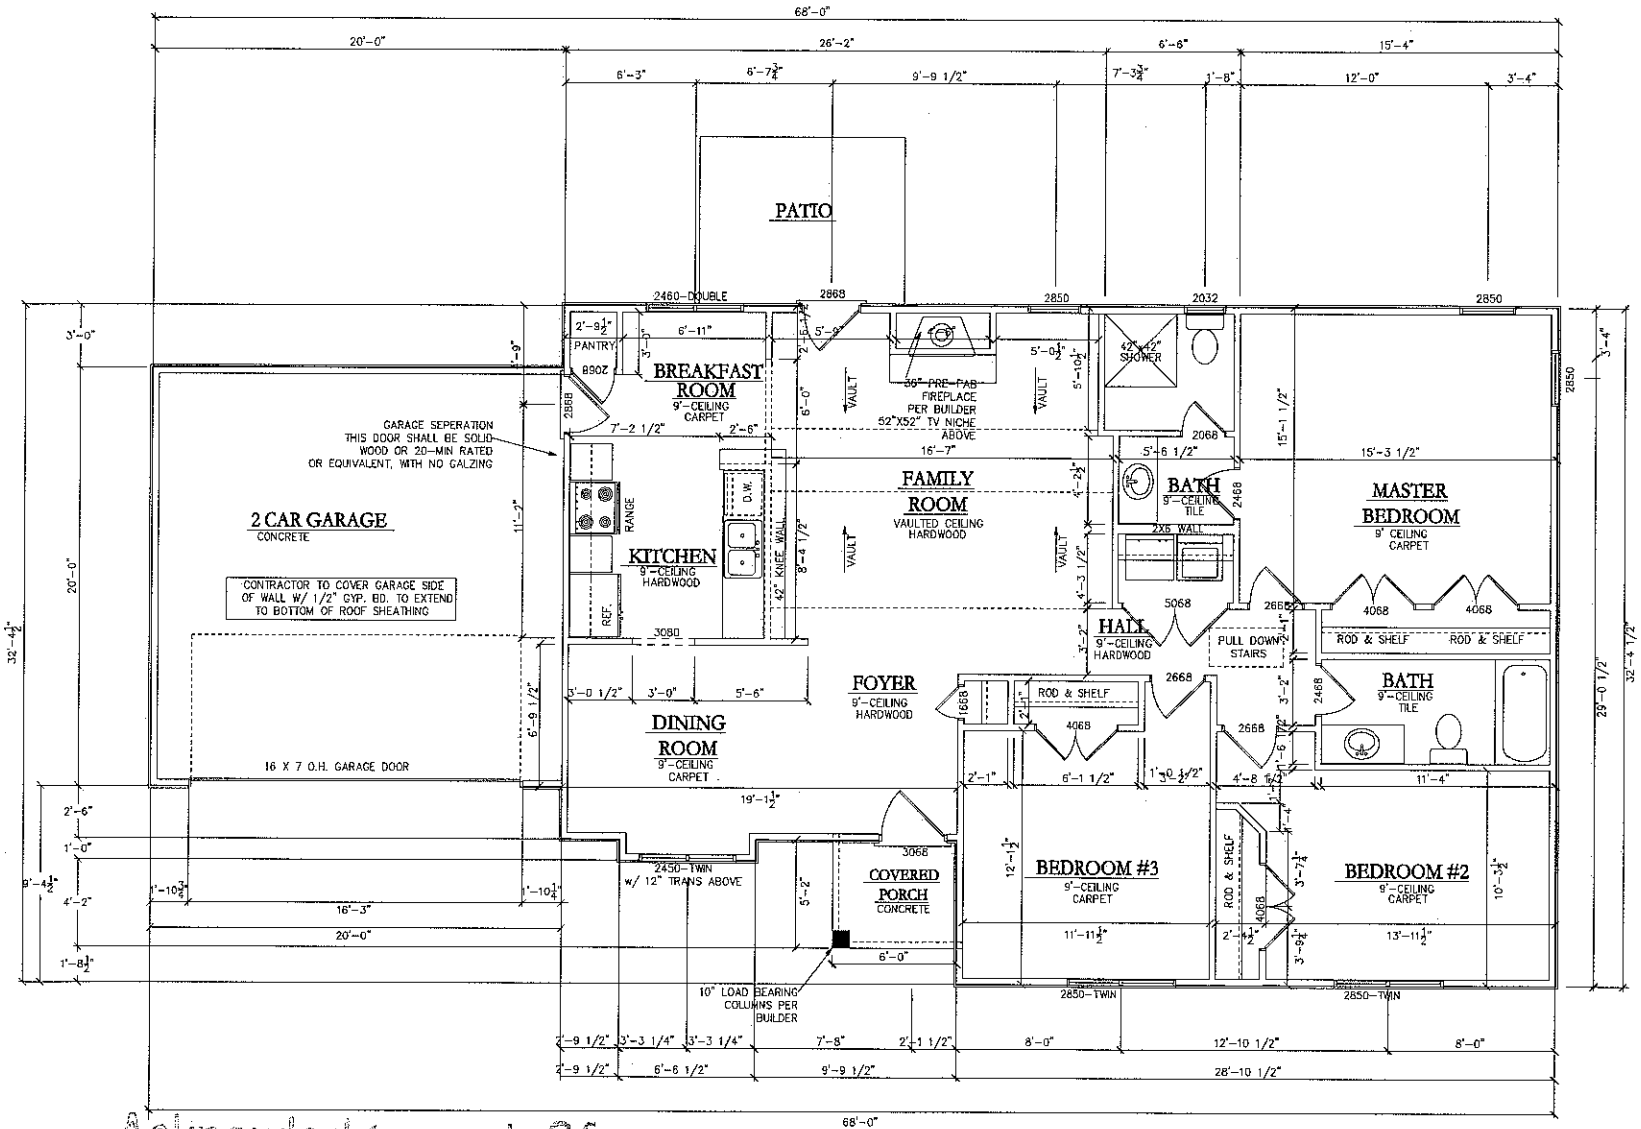

MAIN FLOOR PLAN

SCALE: 1/4" = 1'-0"

Acknowledgement Of Plans Submittal ONLY

Date 5-4-10

REH Date

Troutman Farms of the Carolina's, LLC
"The Cross"

Main Floor Plan	
Date 9-14-09	Project # 09-0015
Scale 1/4" = 1'-0"	Sheet A-4
Drawn By: TTS	