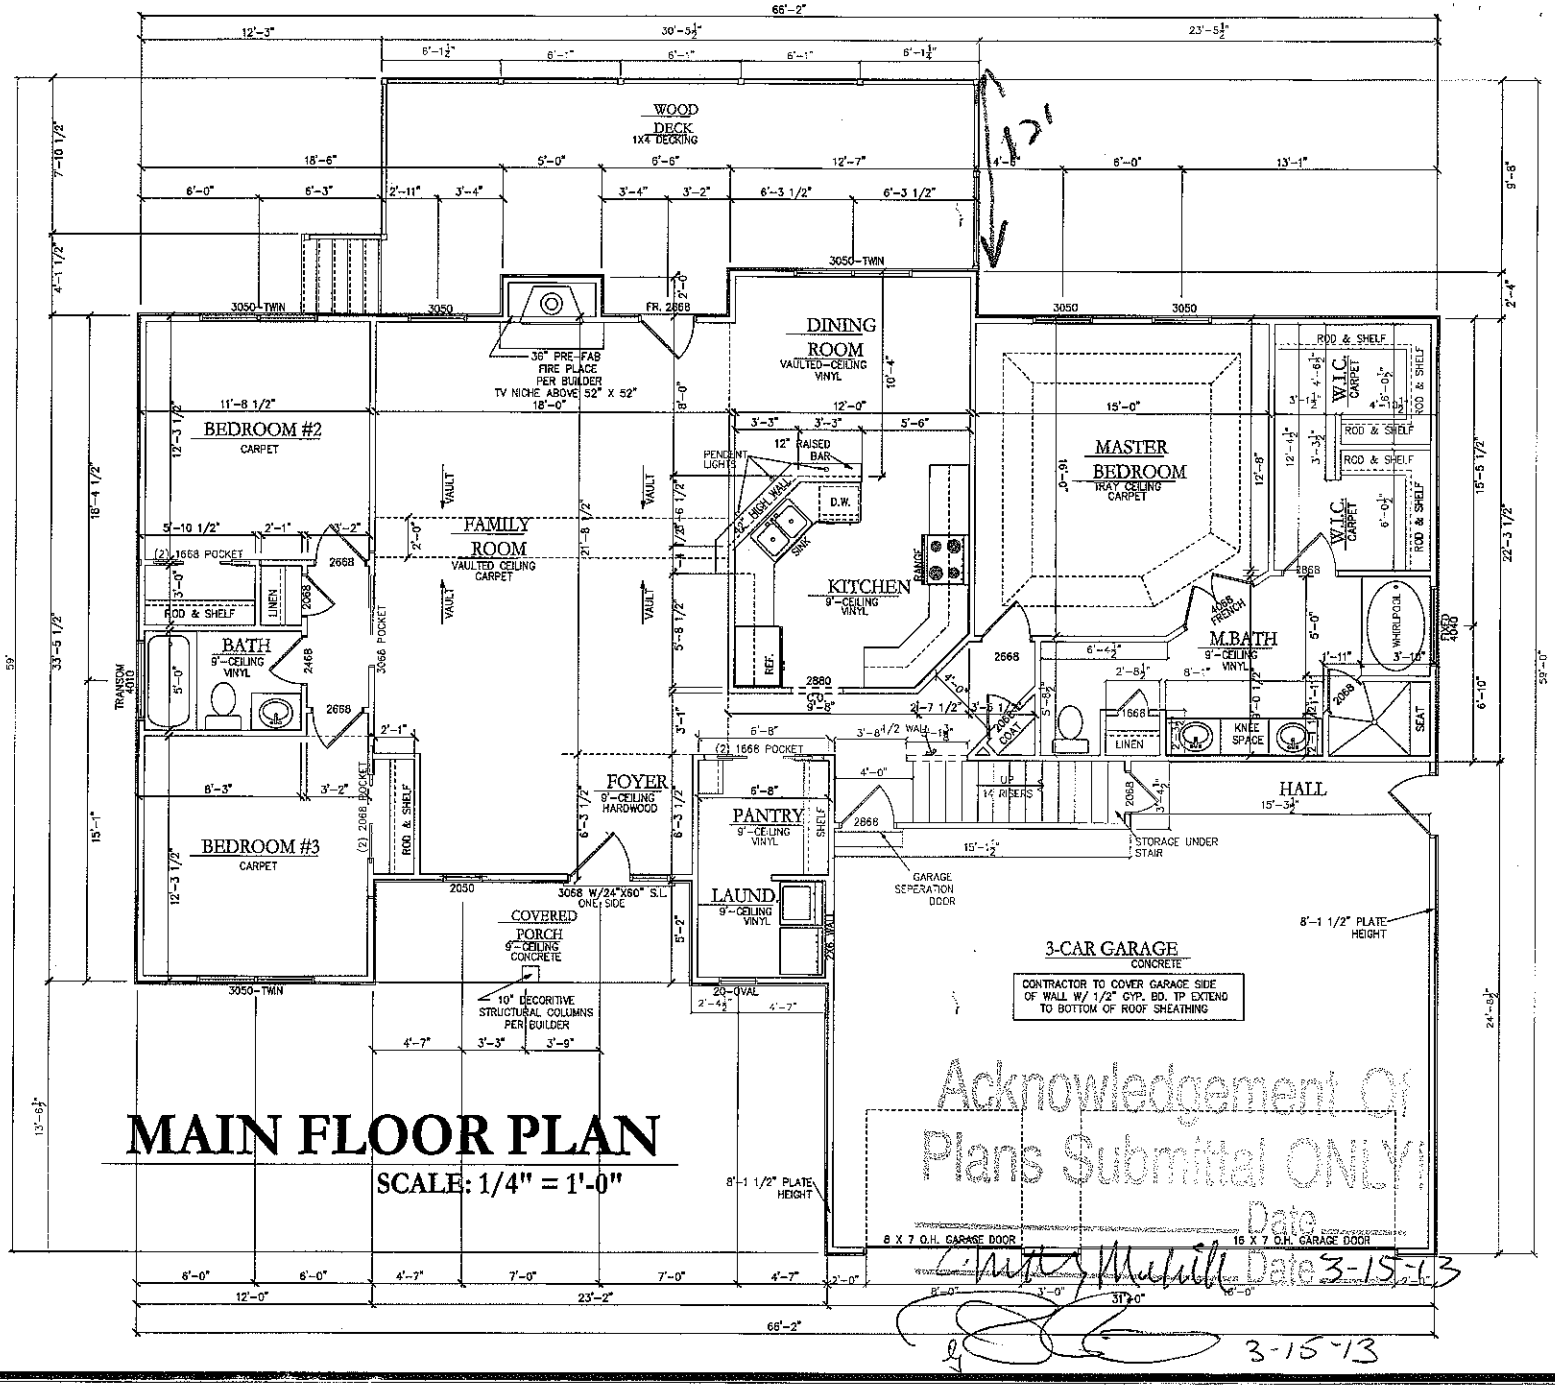


MAIN FLOOR PLAN

SCALE: 1/4" = 1'-0"

Acknowledgement Of Plans Submittal ONLY


Date

Date 3-15-13

3-15-13

Troutman Farms of the Carolina's,LLC
"LOT 76-NEW MODEL"

Main Floor Plan	
Date 6-17-11	Sheet
Scale 1/4" = 1'-0"	A-4
Drawn By: CSB	

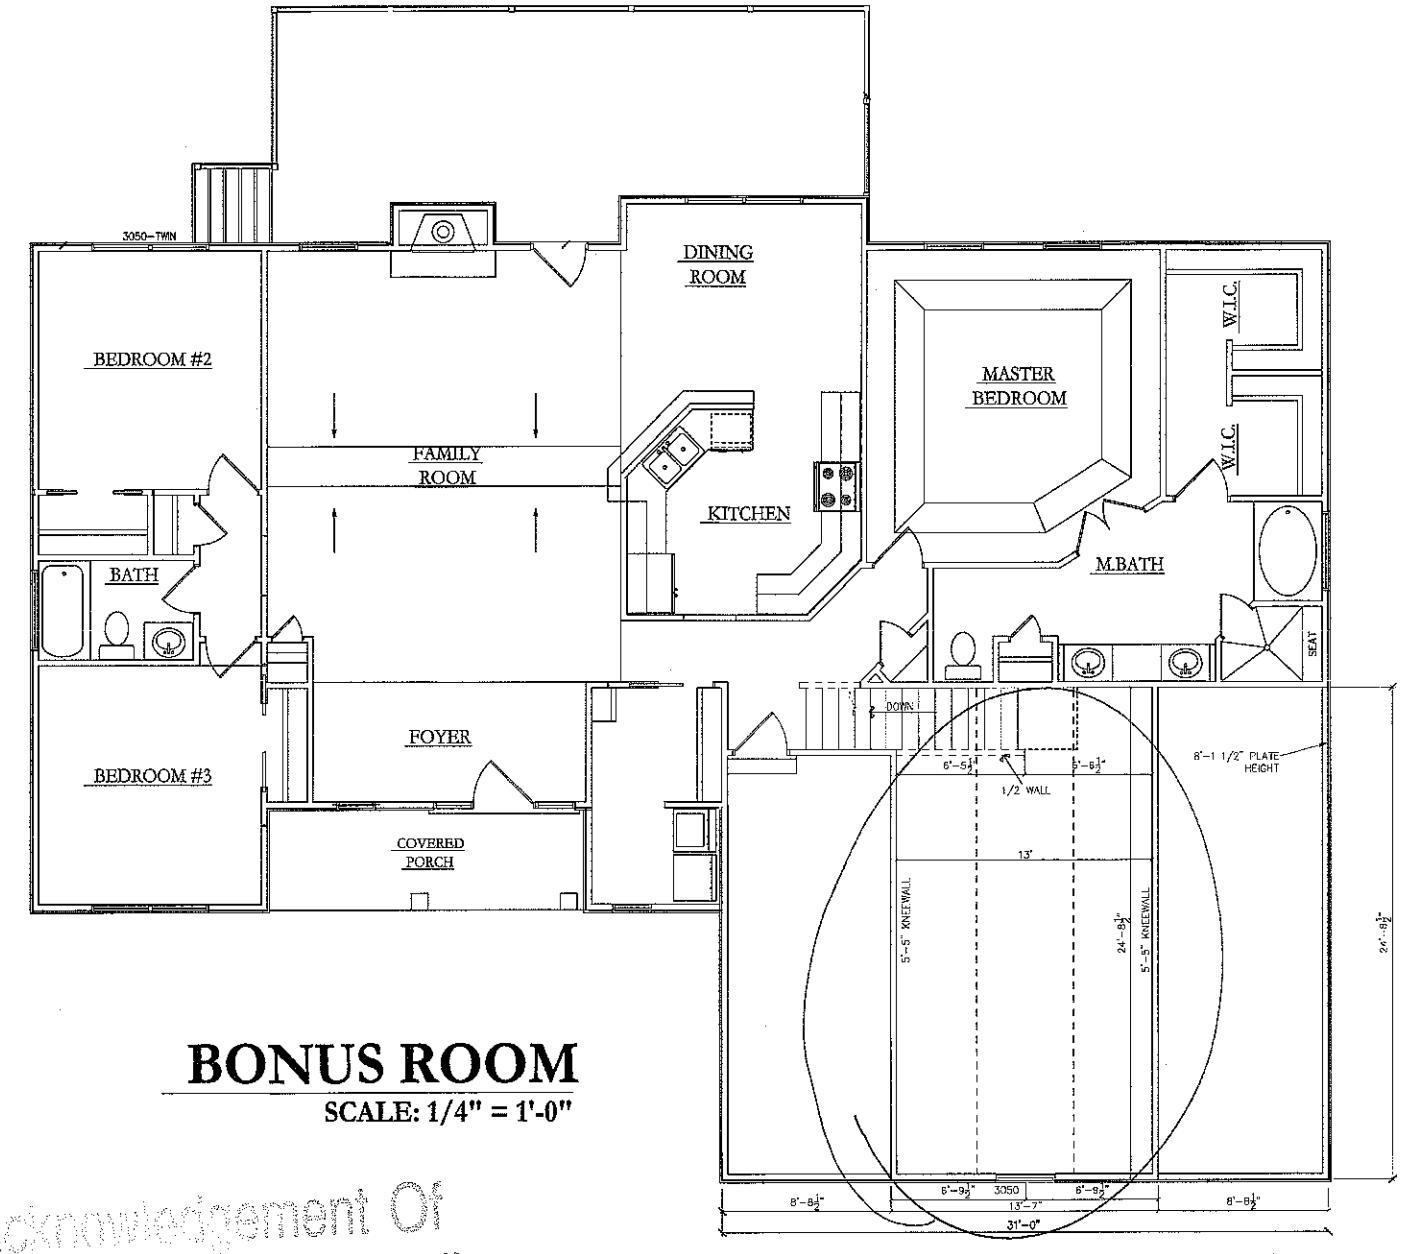

BONUS ROOM

SCALE: 1/4" = 1'-0"

Troutman Farms of the Carolina's,LLC
"LOT 76-NEW MODEL"

Bonus Floor Plan	
Date 8-17-11	
Scale 1/4" = 1'-0"	Sheet A-4A
Drawn By: CSB	

Acknowledgement Of [illegible] ONLY

Date 3-15-13

Judy Melville Date 3-15-13

Finished Bonus Upstairs (No Bathroom Up)