## IREDELL COUNTY HEATLH DEPARTMENT

## PAGE 2: *SITE PLAN WORKSHEET*

**SEE THE SAMPLE SITE PLAN BELOW. INCOMPLETE SITE PLANS WILL BE RETURNED TO YOU FOR COMPLETION AND MAY RESULT IN A DELAY IN THE ISSUANCE OF YOUR SEPTIC SYSTEM PERMIT!!!**

Place an (X) beside each item as you complete the site plan:

- ✓ Property Line measurements are clearly identified...
- ✓ All proposed structures are indicated...
  *SHOW: proposed house or business footprint, wells, water lines, patios, pools and decks, and any other item that will occupy space on the site*
- ✓ Front and side setbacks from property line...
- ✓ Preferred driveway location and configuration, preferred well location...
- ✓ Area you prefer your septic system to be placed...
- ✓ North arrow, or other sufficient indicator of direction...

Circle N/A on the following if appropriate:


- ✓ Location of septic systems and wells within 100' of your property... N/A
- ✓ Location of easements and rights of ways on your property... N/A
- ✓ Location of any designated wetlands on the property... N/A

**Signature:** StEC, PA Agent for Applicant
Property owner or owner's legal representative signature (SIGNATURE REQUIRED)


12-13-07
DATE

## USE THIS SPACE TO DRAW YOUR SITE PLAN

See attached site Plan

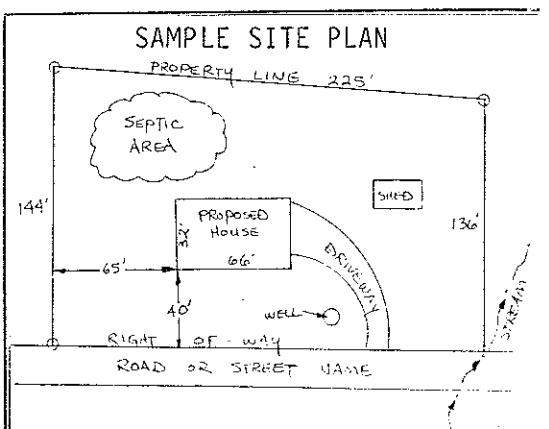

# Not A Survey

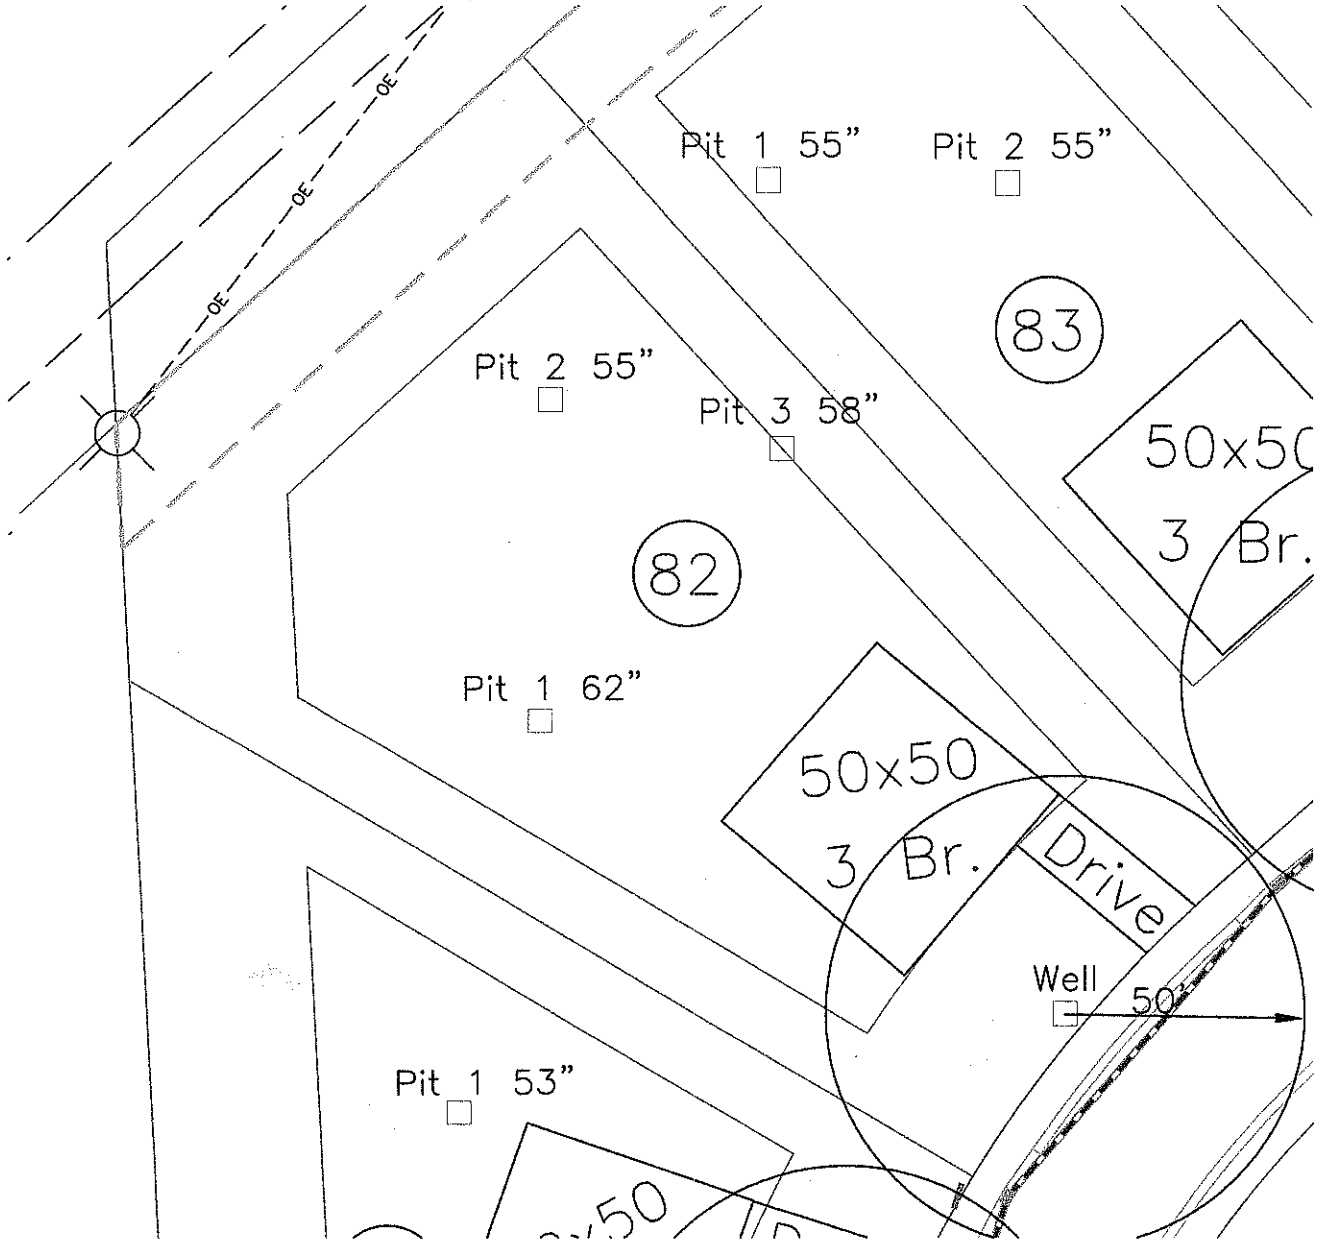


GRAPHIC SCALE
1" = 40'

40 0 40 80

PROJECT NO.
#5-1862
PROJECT MGR.
BP
DRAWN BY
E.B.
FIELD WORK
E.B.
SCALE
1" = 40
FILE
Y:\jobs\5-1862


Soil & Environmental Consultants, PA
236 Lafferty Court, Suite C • Concord, North Carolina 28025 • Phone (704)720-9405 • Fax (704) 720-9406


S&EC

Wheatfield lot 82
Centex Homes Builders
- Wheatfield lot 82 -
REDELL COUNTY, NORTH CAROLINA
DEC 2007

SHEET TITLE:
Preliminary Site Plan
SKETCH MAP

SHEET
1 OF 1