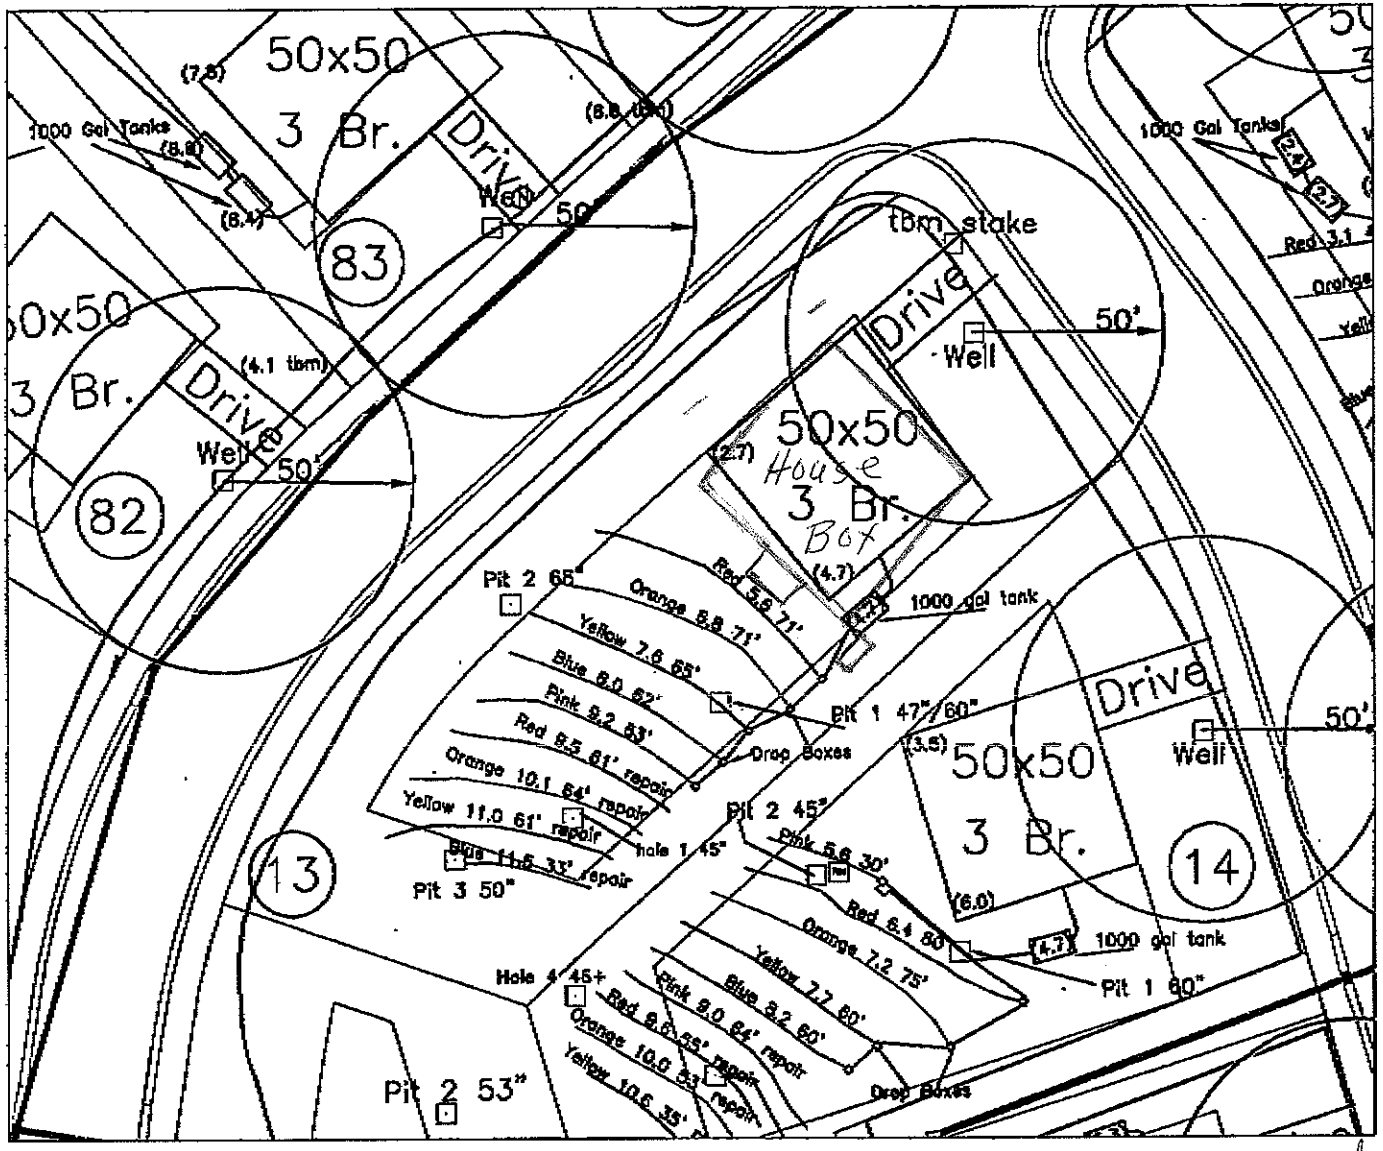


*SUITABLE FOR PRELIMINARY PLANNING PURPOSES ONLY. ALL LOTS WILL REQUIRE APPROVAL BY THE COUNTY HEALTH DEPARTMENT ON A LOT BY LOT BASIS. THIS MAP SHOULD BY USED AS A GENERAL GUIDE. SOME ADJUSTMENTS WILL BE NECESSARY IN THE FIELD DUE TO SOIL VARIABILITY AND TOPOGRAPHIC IRREGULARITIES. THIS MAP ONLY REFLECTS EXISTING SOIL SUITABILITY FOR ON-SITE SEPTIC TANK SYSTEMS. SOME OTHER CONSIDERATIONS THAT AFFECT SITE SUITABILITY THAT SHOULD BE CONSIDERED IN DEVELOPMENT DESIGN ARE:

1) 10' SETBACK FROM PROPERTY LINE
2) 100' SETBACK FROM ANY WELL
3) 50' SETBACK FROM STREAMS, PONDS OR LAKES.

See accompanying SMSS report.

NOT A SURVEY

House rotated
Tight fit

GRAPHIC SCALE
1" = 50'

50 0 50 100

Approved
ICHD
2-27-13

#5-1892	
PROJECT MGR.	BF
DRAWN BY	BF
FIELD WORK	BF
SCALE	1" =50
FILE	T:\Jobs\1892

Soil & Environmental Consultants, PA

S&EC

Wakefield

PRELIMINARY SITE PLAN
SUITABILITY MAP

SHEET 1 of 1

06-03-08;06:35AM; ; # 2/ 2