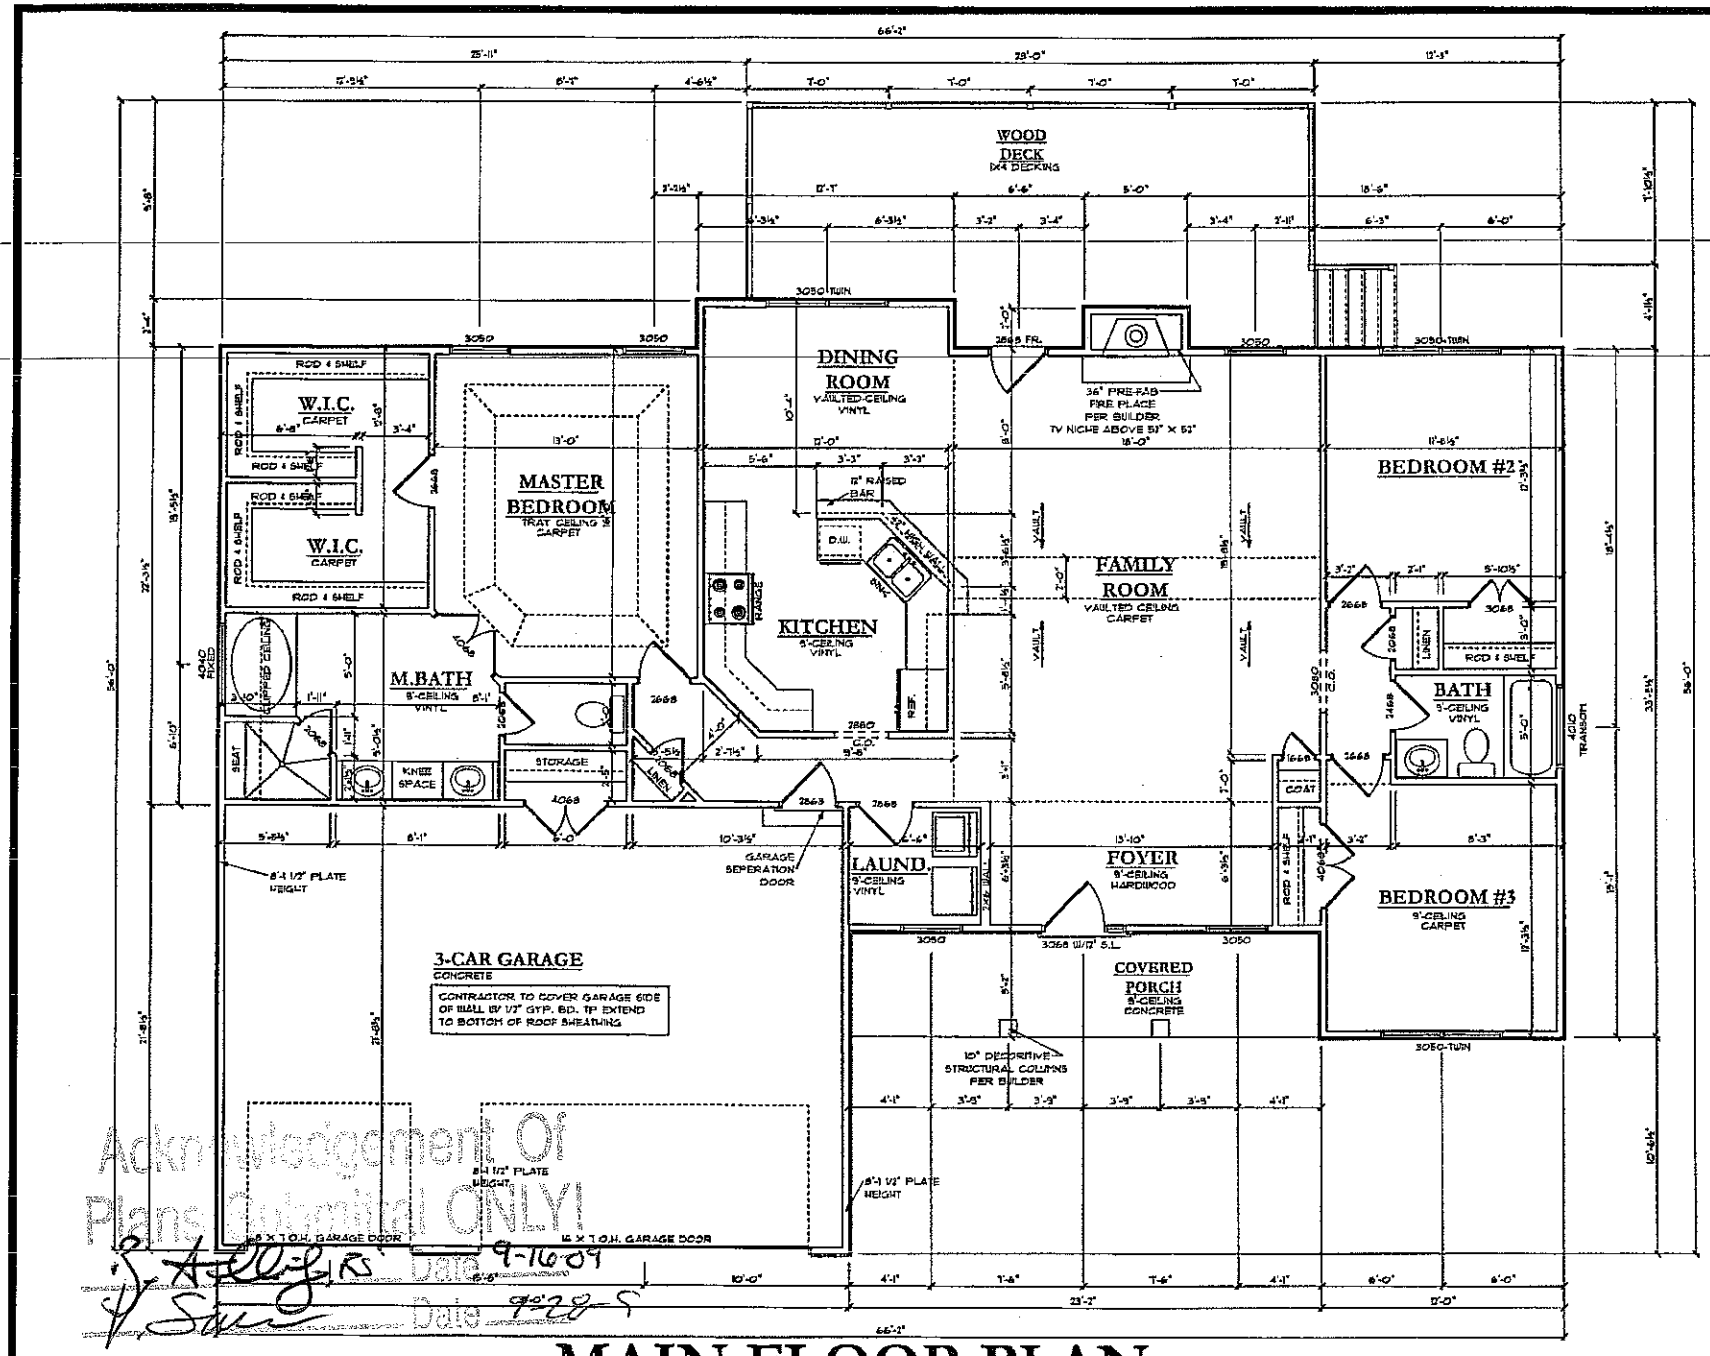


MAIN FLOOR PLAN

SCALE: 1/4" = 1'-0"

Lines by Design or Tracy T. Sipe reserves an ownership interest in these plans. Release of these plans does not convey any ownership interest in the plans. Changes made from these plans without consent of Lines by Design are unauthorized and shall relieve the designer of responsibility for all consequences arising out of such changes. Written dimensions on these drawings shall have precedence over scaled dimensions, contractors shall verify and be responsible for all dimensions and conditions on the job.

Trotman Farms of the Carolina's,LLC
"The Bailey #3"

Tracy T. Sipe
2903 Woodfield ln.
Lincolnton, NC 28093
704-201-6410 (Cell)
Lines By Design, LLC

Main Floor Plan	
Date 9-9-09	Project # 05-0004
Scale 1/4" = 1'-0"	Sheet A-4
Drawn By: TTS	