Final 9/22/10 BSC SPC

Acknowledgement Of Plans Submittal ONLY!
Cindy Mikulla Date 10-1-10
Date

GAS STUB OUT BSC

ADJUST AS NEEDED TOWARD PLUMBING BSC SPC

FLOOR LIGHTS BSC SPC

TV NICH

NO BSC SPC

SPC BSC WIRE SHELF

Note ADJUST AS NEEDED TOWARD PLUMBING

BSC SPC

BSC 9/23/10 SPC

FLOOR LIGHTS BSC SPC

UPON DRH IN CUSTOMER TO LOCATES Phone & CABLE ON SITE

MAIN FLOOR PLAN


SCALE: 1/4" = 1'-0"

Troutman Farms of the Carolina's,LLC
"The Bailey #85"

Main Floor Plan

Date	Project #
8-31-10	09-0066
Scale	Sheet
1/4" = 1'-0"	A-4
Drawn By: CSS	

Final 9/27/10 BSC SPC

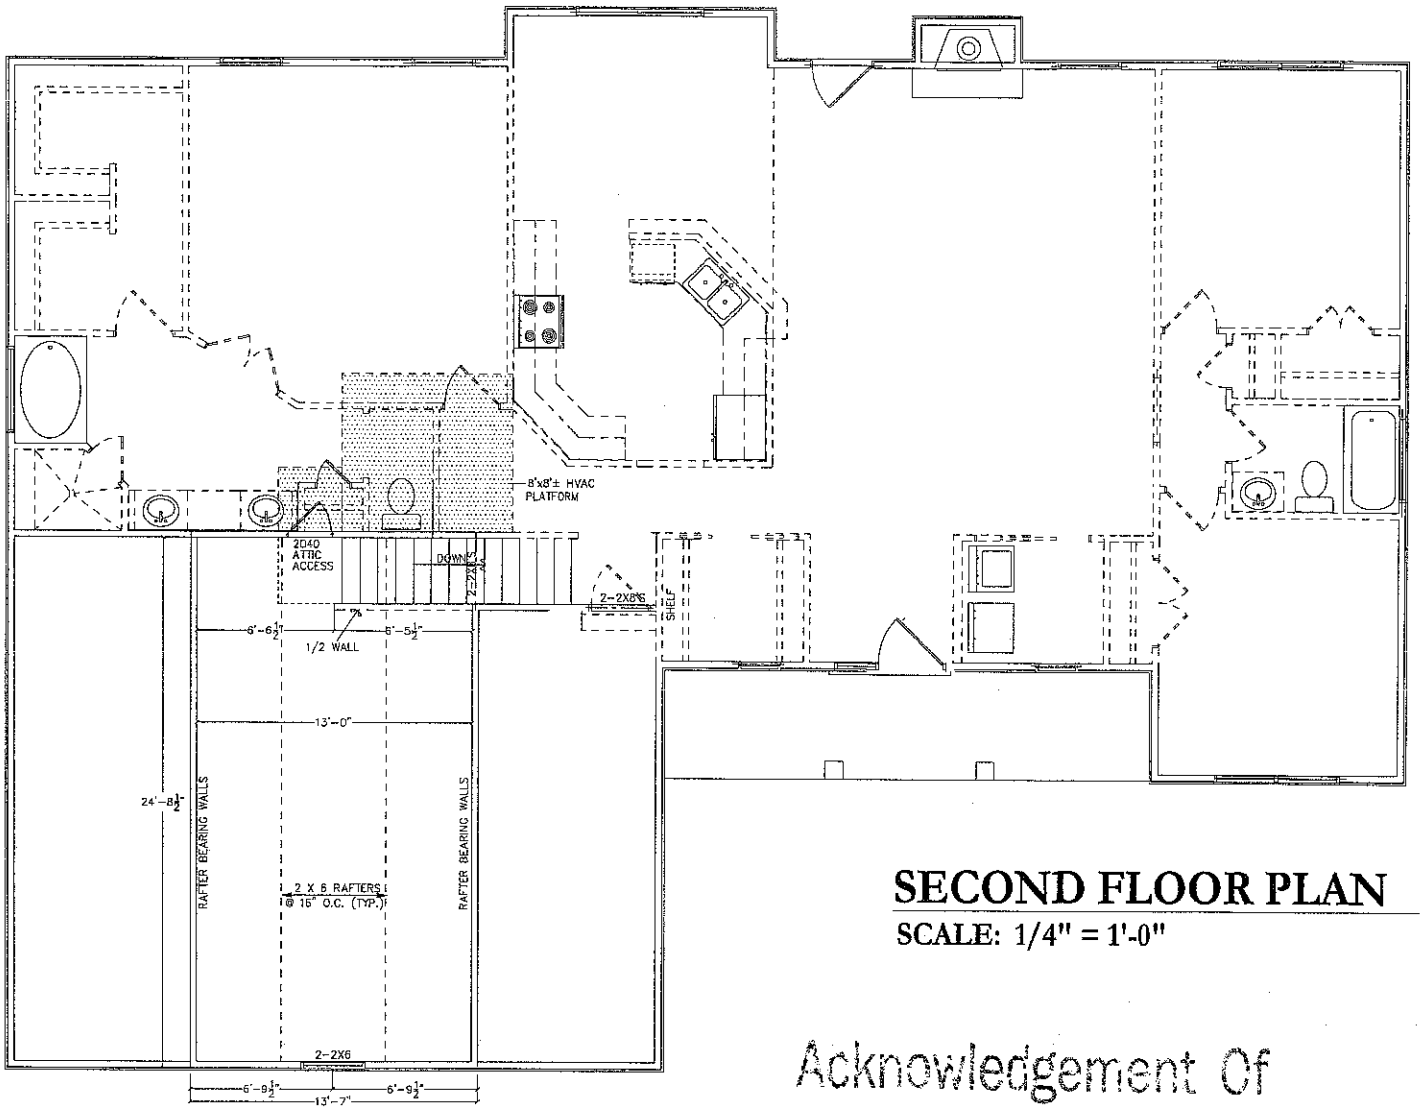

SECOND FLOOR PLAN

SCALE: 1/4" = 1'-0"

Unfinished bonus over garage no plumbing DDP 10-1-10

Acknowledgement Of Plans Submittal ONLY!

Date 10-1-10

Date 10-1-10

BSC SPC 9/23/10

NORTH CAROLINA PROFESSIONAL SEAL 34698 ENGINEER C. SCOTT BROOKS 9/9/10

SOUTHERN DYNAMIC ENGINEERING & DESIGN, PLLC
1548 KINGDOM WAY
FORT MILL, SC 29707
SEAL FOR STRUCTURAL ONLY

Troutman Farms of the Carolina's,LLC
"The Bailey #85"

Second Floor Plan	
Date 8-31-10	Project # 09-0004
Scale 1/4" = 1'-0"	Sheet F-2
Drawn By: GSB	