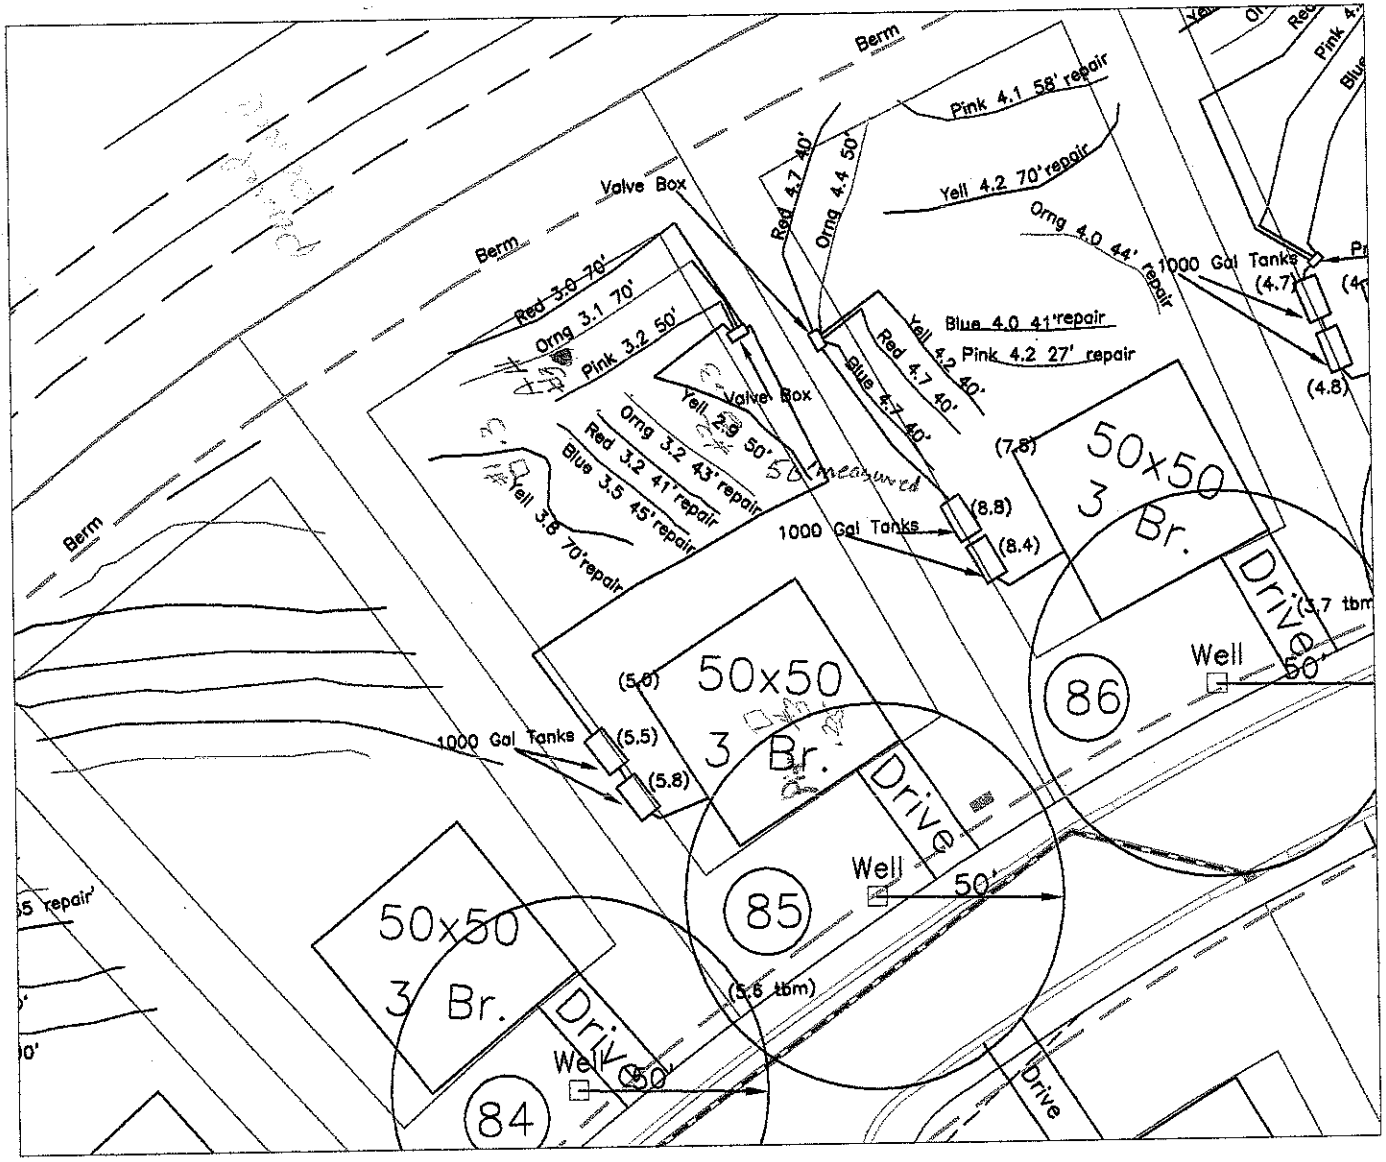


**SUITABLE FOR PRELIMINARY PLANNING PURPOSES ONLY. ALL LOTS WILL REQUIRE APPROVAL BY THE COUNTY HEALTH DEPARTMENT ON A LOT BY LOT BASIS. THIS MAP SHOULD BY USED AS A GENERAL GUIDE, SOME ADJUSTMENTS WILL BE NECESSARY IN THE FIELD DUE TO SOIL VARIABILITY AND TOPOGRAPHIC IRREGULARITIES.
THIS MAP ONLY REFLECTS EXISTING SOIL SUITABILITY FOR ON-SITE SEPTIC TANK SYSTEMS. SOME OTHER CONSIDERATIONS THAT AFFECT SITE SUITABILITY THAT SHOULD BE CONSIDERED IN DEVELOPMENT DESIGN ARE:

1) 10' SETBACK FROM PROPERTY LINE
2) 100' SETBACK FROM ANY WELL
3) 50' SETBACK FROM STREAMS, PONDS OR LAKES.

See accompanying S&EC report.

GRAPHIC SCALE
1" = 50'

50 0 50 100

NOT A SURVEY

PROJECT NO. #5-1882
PROJECT MGR. BF
DRAWN BY B.B.
FIELD WORK B.B.
SCALE 1" =50
FILE Y:\jobs\1882

Soil & Environmental Consultants, PA
238 Lynhilp Court, Suite C • Concord, North Carolina 28025 • Phone (704)720-9400 • Fax (704) 720-9408


S&EC

Whitefield
Corinthian Estates
- Whitefield lot #5 -
HEMBILL COURT, NORTH CAROLINA
DEC 2007

SHEET TITLE:
PRELIMINARY SITE PLAN
SKETCH MAP

SHEET 1 OF 1

Not A Survey

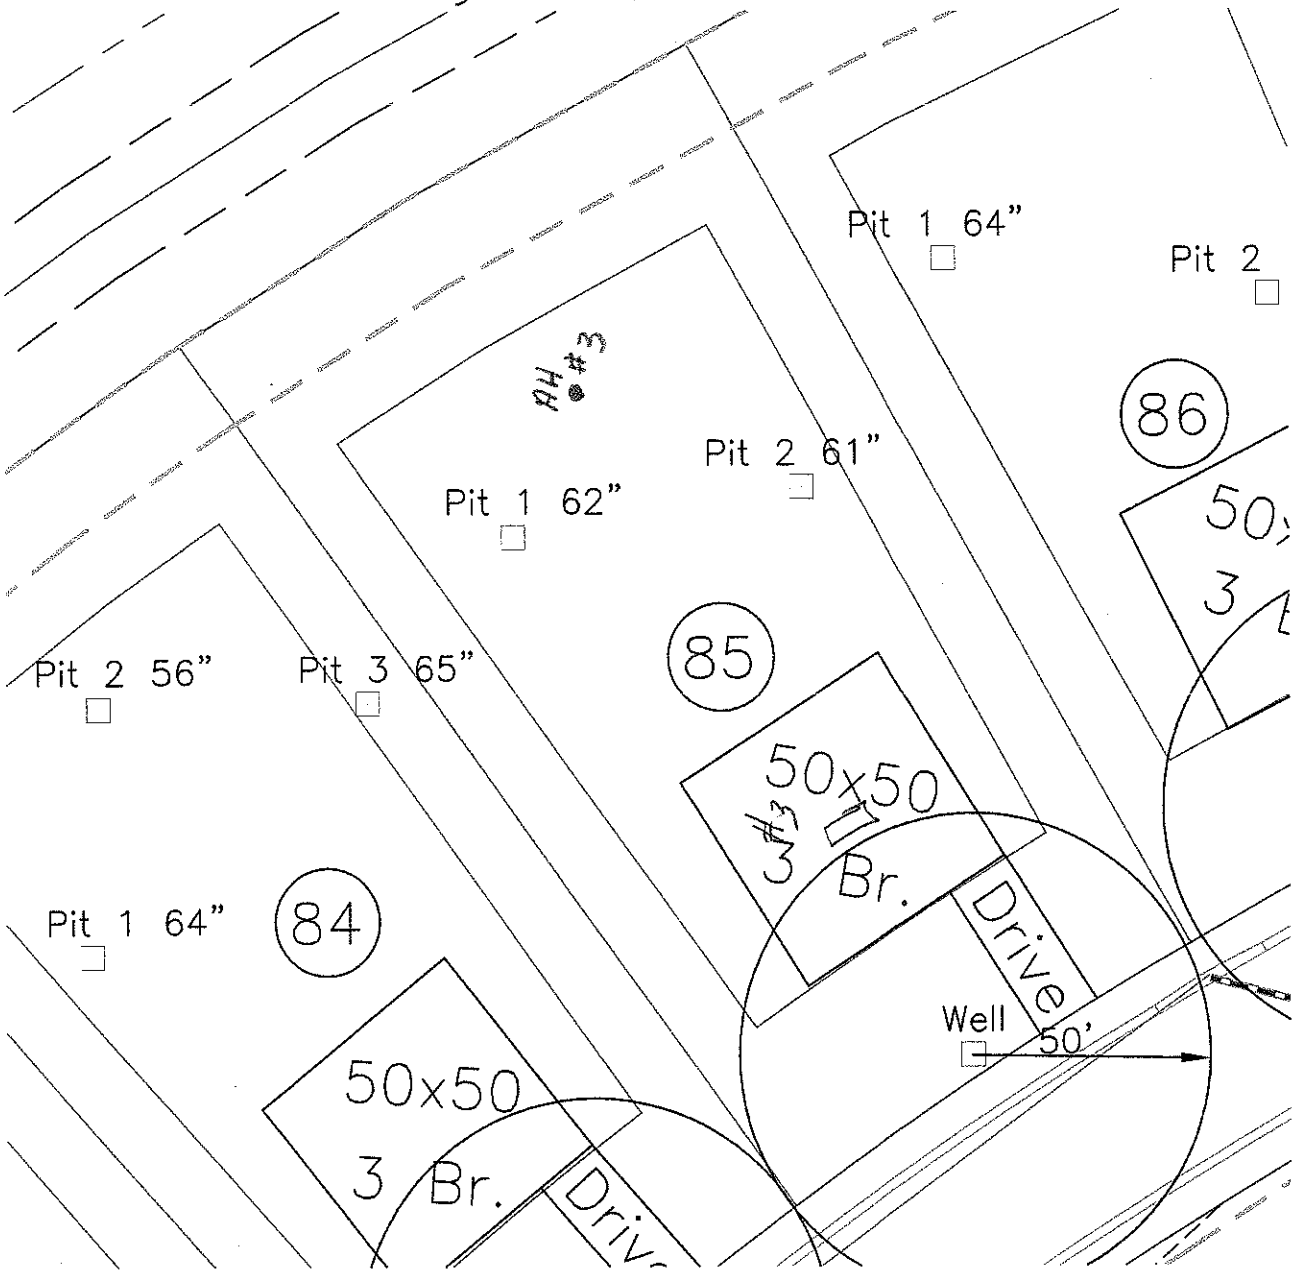

PROJECT NO.	#5-1862
PROJECT MGR.	BF
DRAWN BY	E.B.
FIELD WORK	E.B.
SCALE	1" = 40
FILE	Y:\jobs\5-1862

Soil & Environmental Consultants, PA
230 Laffitte Court, Suite C • Concord, North Carolina 28025 • Phone (704)720-9405 • Fax (704) 720-9406

S&EC

Wheatfield lot 85
Concordian Builders
- Wheatfield lot 85 -
IREDELL COUNTY, NORTH CAROLINA
DEC 2007

SHEET TITLE:
Preliminary Site Plan
SKETCH MAP

SHEET
1 OF 1