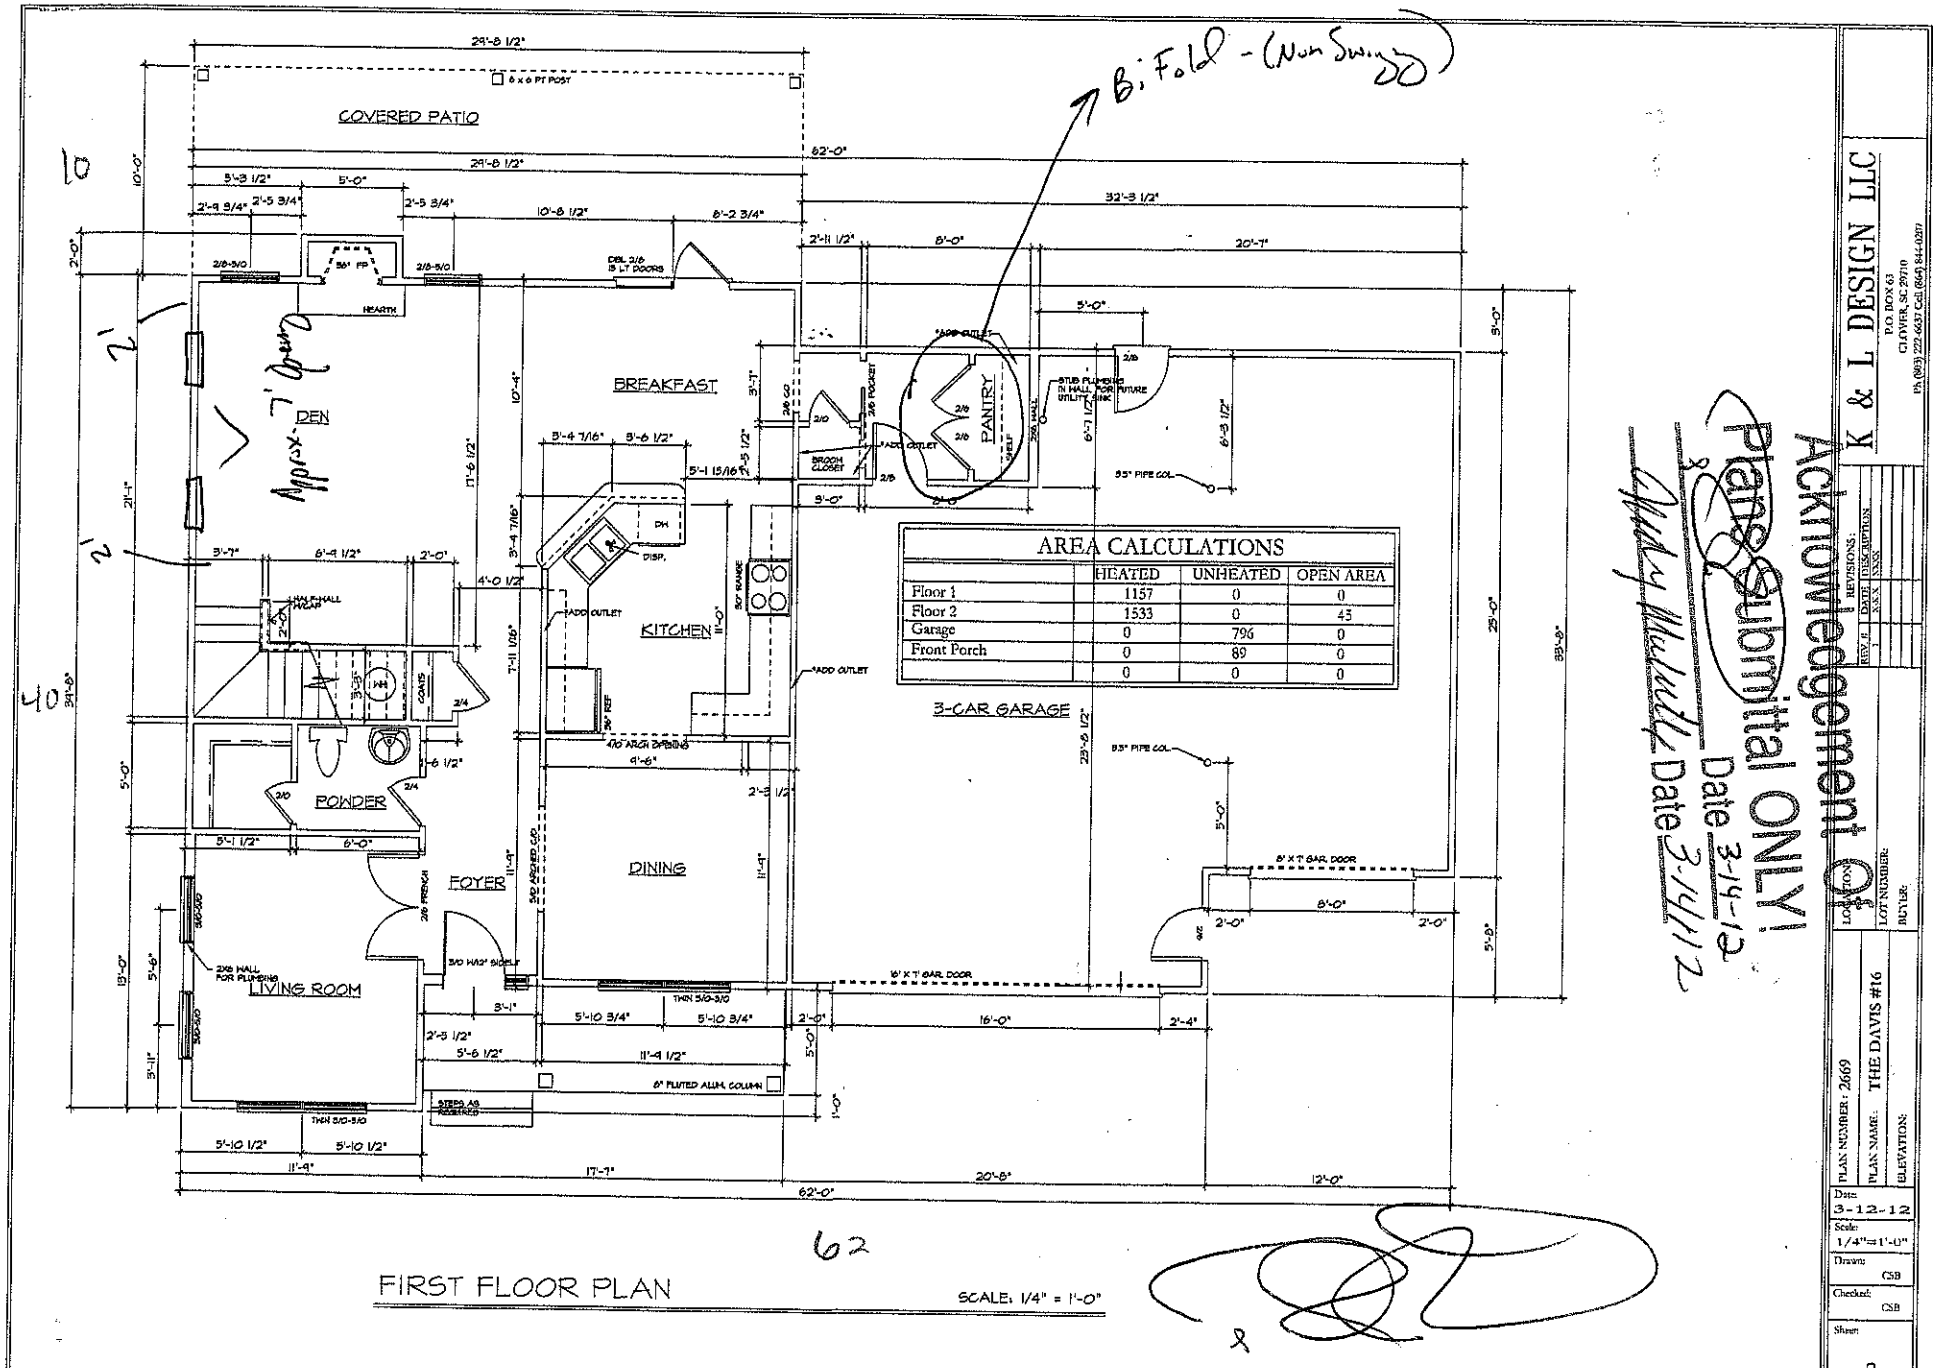


AREA CALCULATIONS			
	HEATED	UNHEATED	OPEN AREA
Floor 1	1157	0	0
Floor 2	1533	0	45
Garage	0	796	0
Front Porch	0	89	0
	0	0	0

FIRST FLOOR PLAN

SCALE: 1/4" = 1'-0"

K & L DESIGN LLC
P.O. BOX 63
CLOVER, SC 29710
PH (803) 222-6637 Cell (864) 844-0287

REVISIONS:
REV. #: DATE: DESCRIPTION:
1 X-X-X XXXX

LOCATION:
LOT NUMBER:
BUYER:

PLAN NUMBER: 2669
PLAN NAME: THE DAVIS #16
ELEVATION:

Date: 3-12-12
Scale: 1/4"=1'-0"
Drawn: CSB
Checked: CSB
Sheet: 2