
Small Window

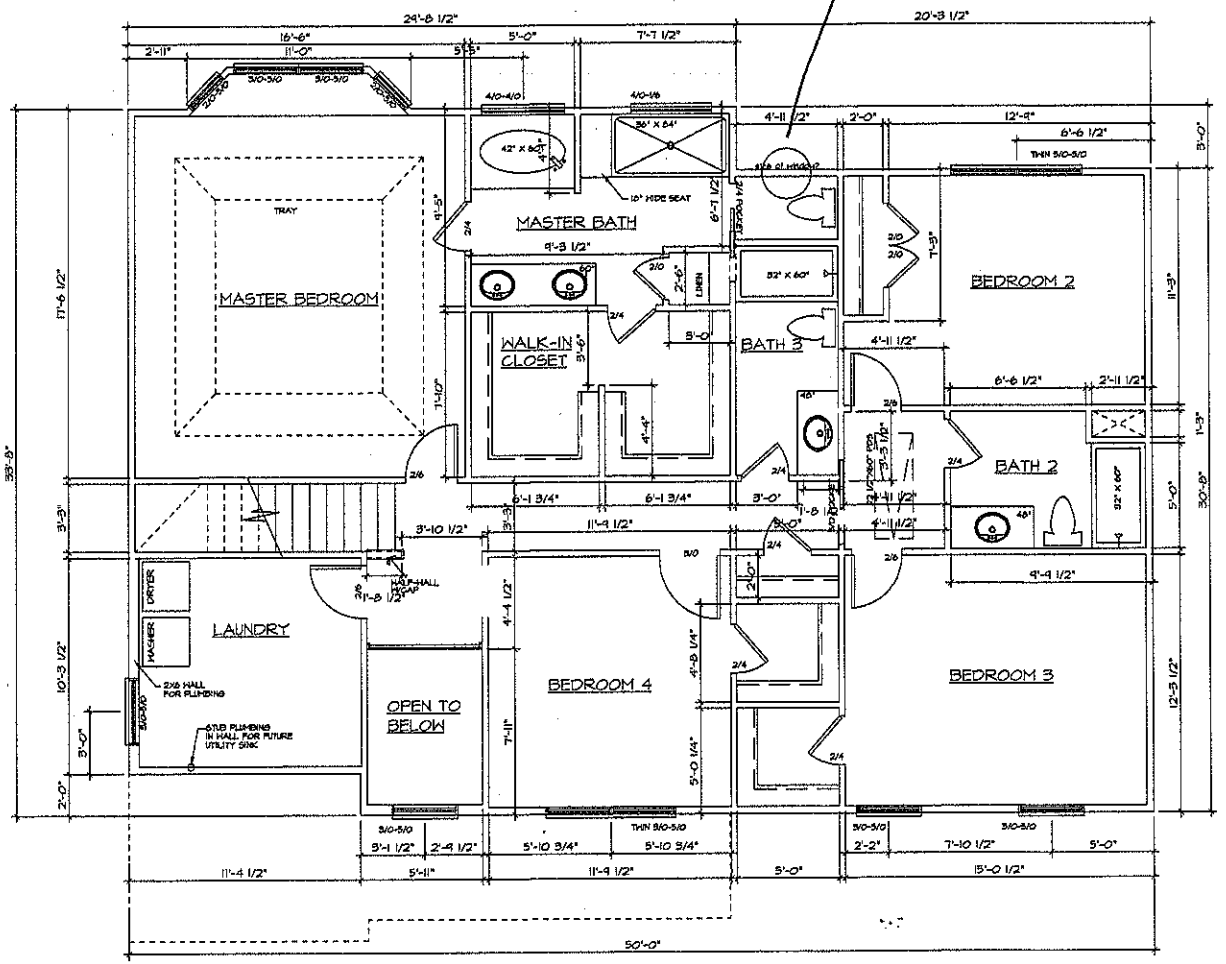


SECOND FLOOR PLAN

SCALE: 1/4" = 1'-0"

Acknowledgement Of Plans Submittal ONLY!

Date 3-14-12

Date 3-14-12

K & L DESIGN LLC
P.O. BOX 63
CLOVER, SC 29710
Ph (803) 222-6657 Cell (864) 844-0207

REVISIONS:

| REV. # | DATE | DESCRIPTION |
|---|---|---|
| 1 | XXX | XXX |

LOCATION:

LOT NUMBER:

BUYER:

PLAN NUMBER: 2669

PLAN NAME: THE DAVIS #16

ELEVATION:

Date: 3-12-12

Scale: 1/4"=1'-0"

Drawn: CSB

Checked: CSB

Sheet: 3