
Acknowledgement Of
Plans Submittal ONLY!

Date 2/20/14

Date 2/24/14

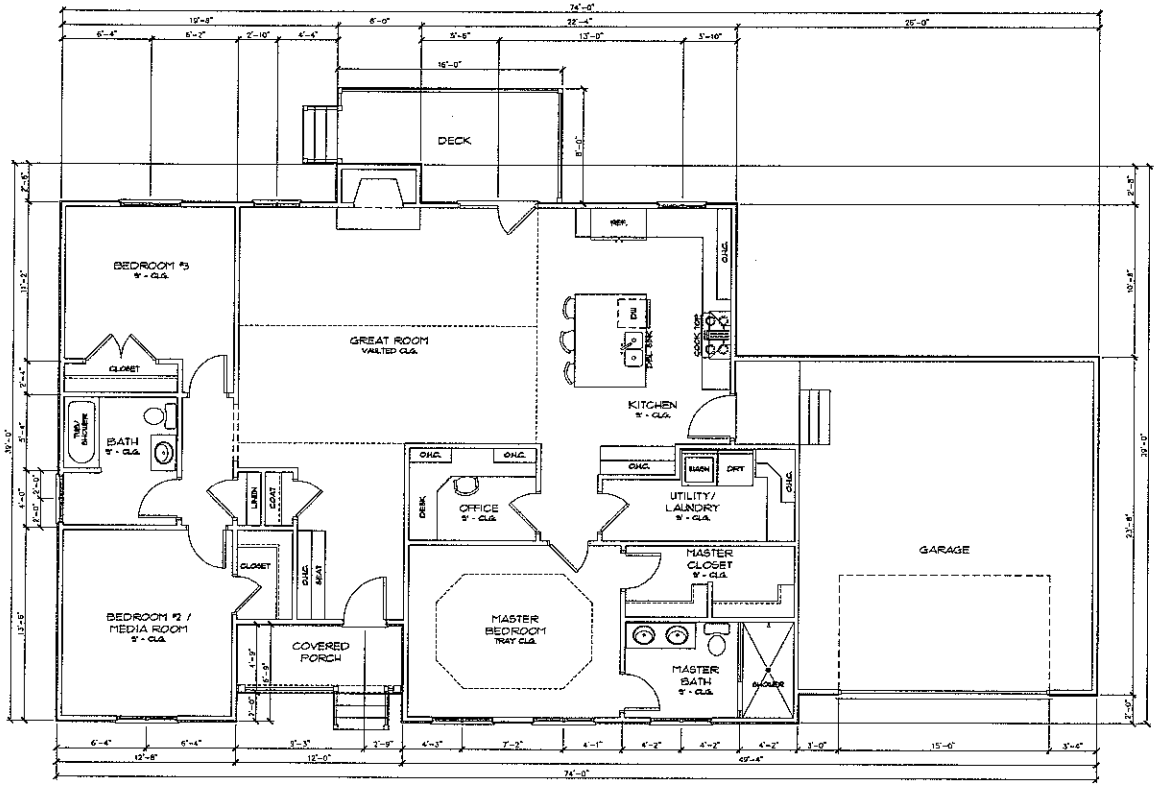

FIRST FLOOR PLAN
SCALE 1/4" = 1'-0"

SEAL FOR STRUCTURAL ONLY

PROJECT: The Mendez Residence

Southern dynamic
Engineering and Design, PLLC
P.O. BOX 87, Waxhaw, NC 28173
Ph: (704) 900-4596 Fax: (704) 749-9439
Email: Scott@SouthernDynamic.com
Website: SouthernDynamic.com

DRAWN BY: JONATHAN ROGERS

DATE: FEBRUARY 17, 2014

REVISIONS:

SHEET