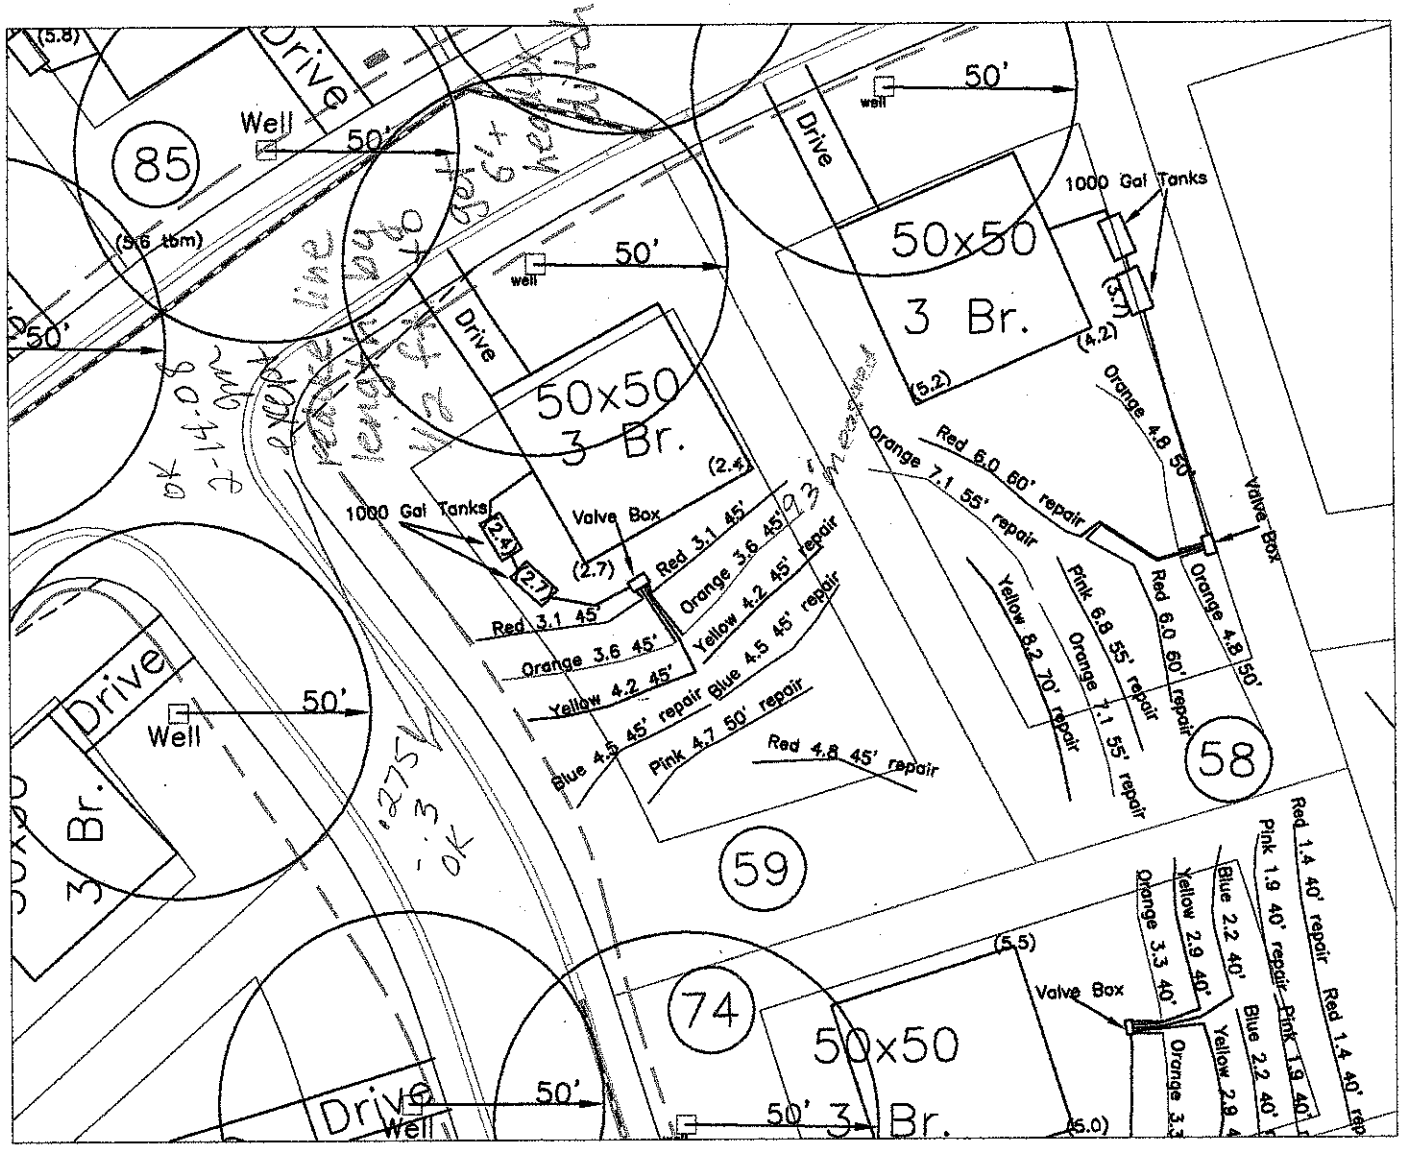


**SUITABLE FOR PRELIMINARY PLANNING PURPOSES ONLY. ALL LOTS WILL REQUIRE APPROVAL BY THE COUNTY HEALTH DEPARTMENT ON A LOT BY LOT BASIS. THIS MAP SHOULD BY USED AS A GENERAL GUIDE, SOME ADJUSTMENTS WILL BE NECESSARY IN THE FIELD DUE TO SOIL VARIABILITY AND TOPOGRAPHIC IRREGULARITIES. THIS MAP ONLY REFLECTS EXISTING SOIL SUITABILITY FOR ON-SITE SEPTIC TANK SYSTEMS. SOME OTHER CONSIDERATIONS THAT AFFECT SITE SUITABILITY THAT SHOULD BE CONSIDERED IN DEVELOPMENT DESIGN ARE:

1) 10' SETBACK FROM PROPERTY LINE
2) 100' SETBACK FROM ANY WELL
3) 50' SETBACK FROM STREAMS, PONDS OR LAKES.

See accompanying S&EC report.

NOT A SURVEY

GRAPHIC SCALE
1" = 50'

50 0 50 100

PROJECT NO.	#5-1862
PROJECT MGR.	BF
DRAWN BY	BF
FIELD WORK	BF
SCALE	1" =50
FILE	Y:\jobs\1862

Soil & Environmental Consultants, PA
238 LaFeily Court, Suite C • Concord, North Carolina 28025 • Phone (704)720-8488 • Fax (704) 720-8486

S&EC

Wheatfield — Considine Subdivision — Wheatfield lot 59 - CABARRUS COUNTY, NORTH CAROLINA — Jan 2006

SHEET TITLE: PRELIMINARY SITE PLAN SKETCH MAP

SHEET 1 OF 1