
01/26/2011 16:13 Wheatfield (FAX)7045280029 P.001/001

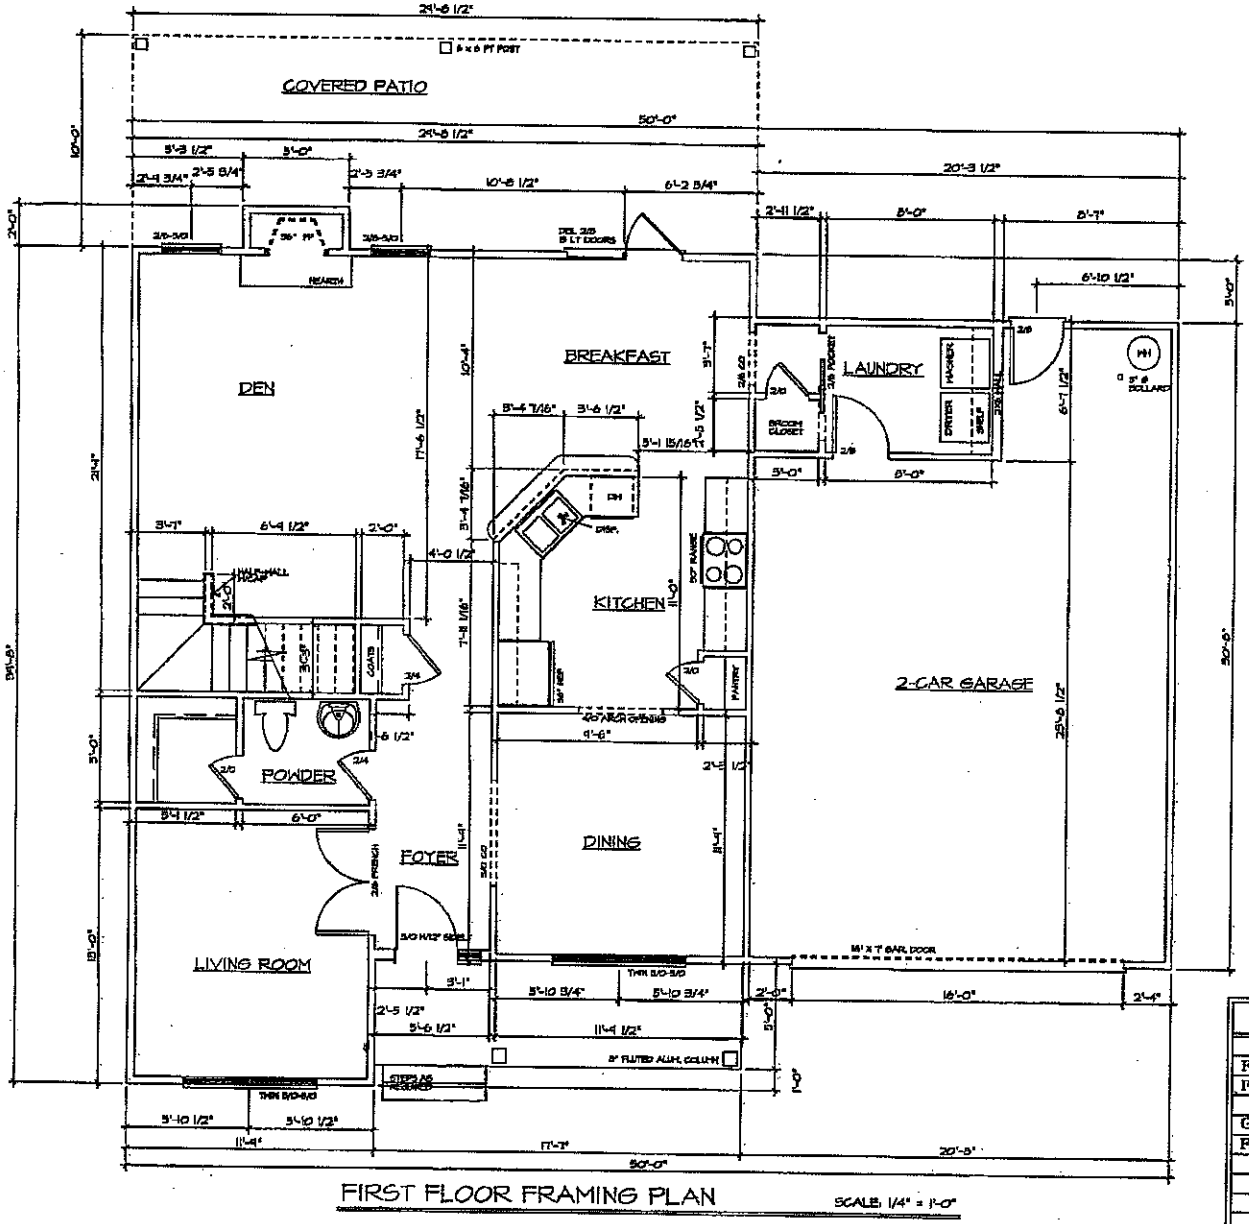

FIRST FLOOR FRAMING PLAN SCALE: 1/4" = 1'-0"

Approved as per Plans submitted on Date 1-26-11


Date 1-27-11

AREA CALCULATIONS			
	HEATED	UNHEATED	OPEN AREA
Floor 1	1157	0	0
Floor 2	1512	0	45
	0	0	0
Garage	0	546	0
Front Porch	0	89	0
	0	0	0
	0	0	0
	0	0	0
	0	0	0

K & L DESIGN LLC
P.O. BOX 63
CLOVER, SC 29710
Ph (803) 222-4637 Cell (864) 844-2207

REVISIONS:
REV'D | DATE | DESCRIPTION
1 | 10/26 | XXXX

LOCATION:
LOT NUMBER:
BUYER:
PLAN NUMBER: 2669
PLAN NAME: THE DAVIS #7B
ELEVATION:
Date: 10-12-10
Scale: 1/4"=1'-0"
Drawn: CSB
Checked: CSB
Sheet 2

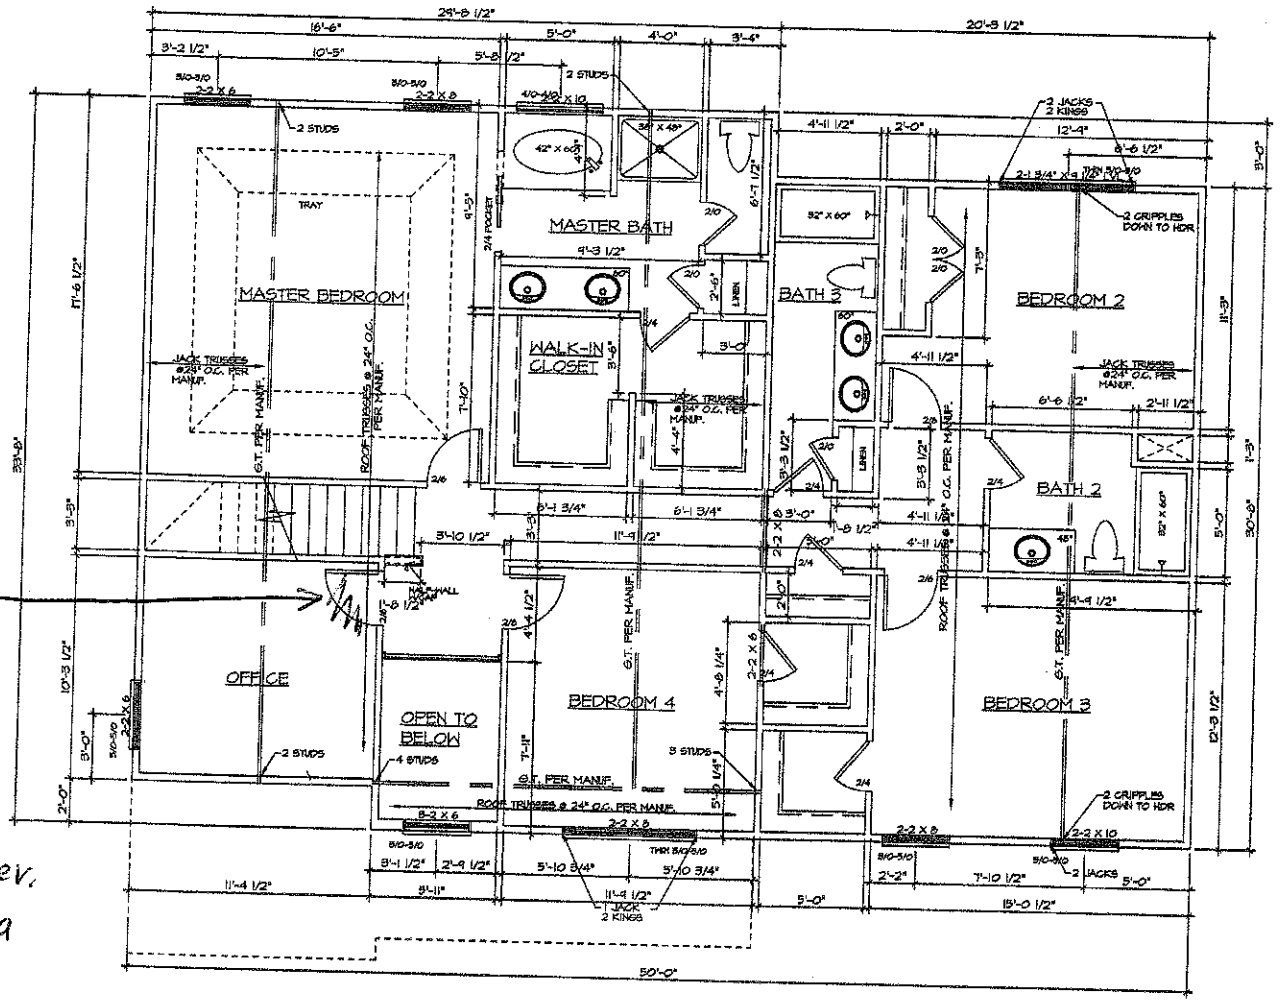

SECOND FLOOR FRAMING PLAN SCALE: 1/4" = 1'-0"

Cased opening - No Door as per phone conversation with Brazos Dev. Terry Patoka 1-26-11 gm

1-26-11
1-27-11

NORTH CAROLINA PROFESSIONAL SEAL 34698 ENGINEER C. SCOTT BROOKS 10/14/10

SOUTHERN DYNAMIC ENGINEERING & DESIGN, PLLC
P.O. BOX 97
PINEVILLE, NC 28134
SEAL FOR STRUCTURAL ONLY

Southern dynamic Engineering and Design, PLLC

REVISIONS:
REV. # | DATE | DESCRIPTION
1 | XX-X-X | XXXX

LOCATION:
LOT NUMBER:
BUYER:

PLAN NUMBER: 2669
PLAN NAME: THE DAVIS #78
ELEVATION:

Date: 10-12-10
Scale: 1/4"=1'-0"
Drawn: CSB
Checked: CSB
Sheet: 3-S