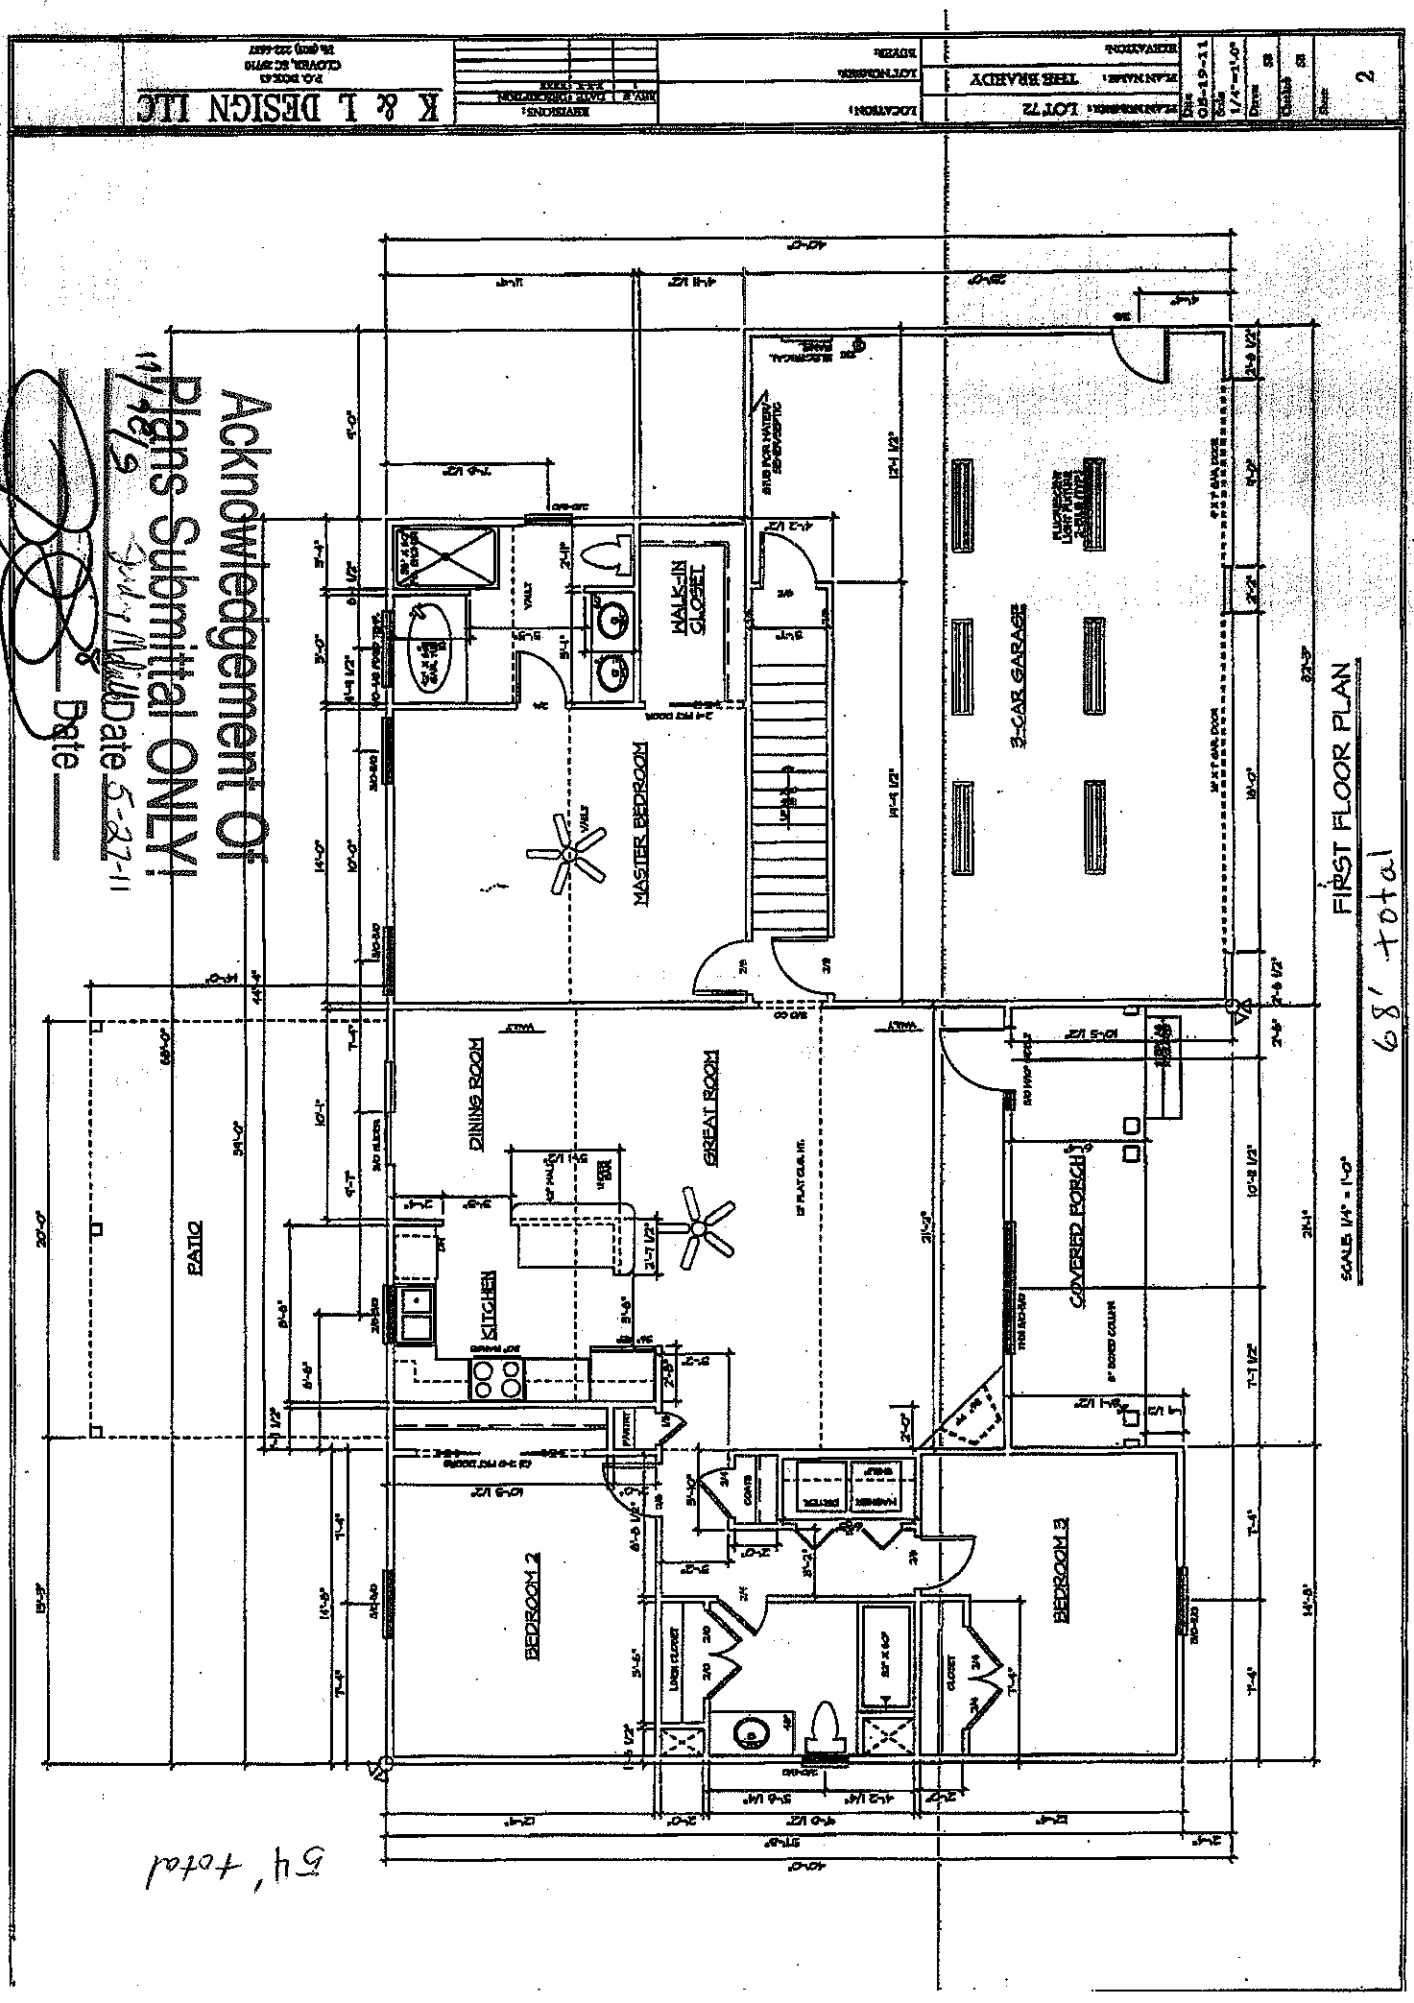
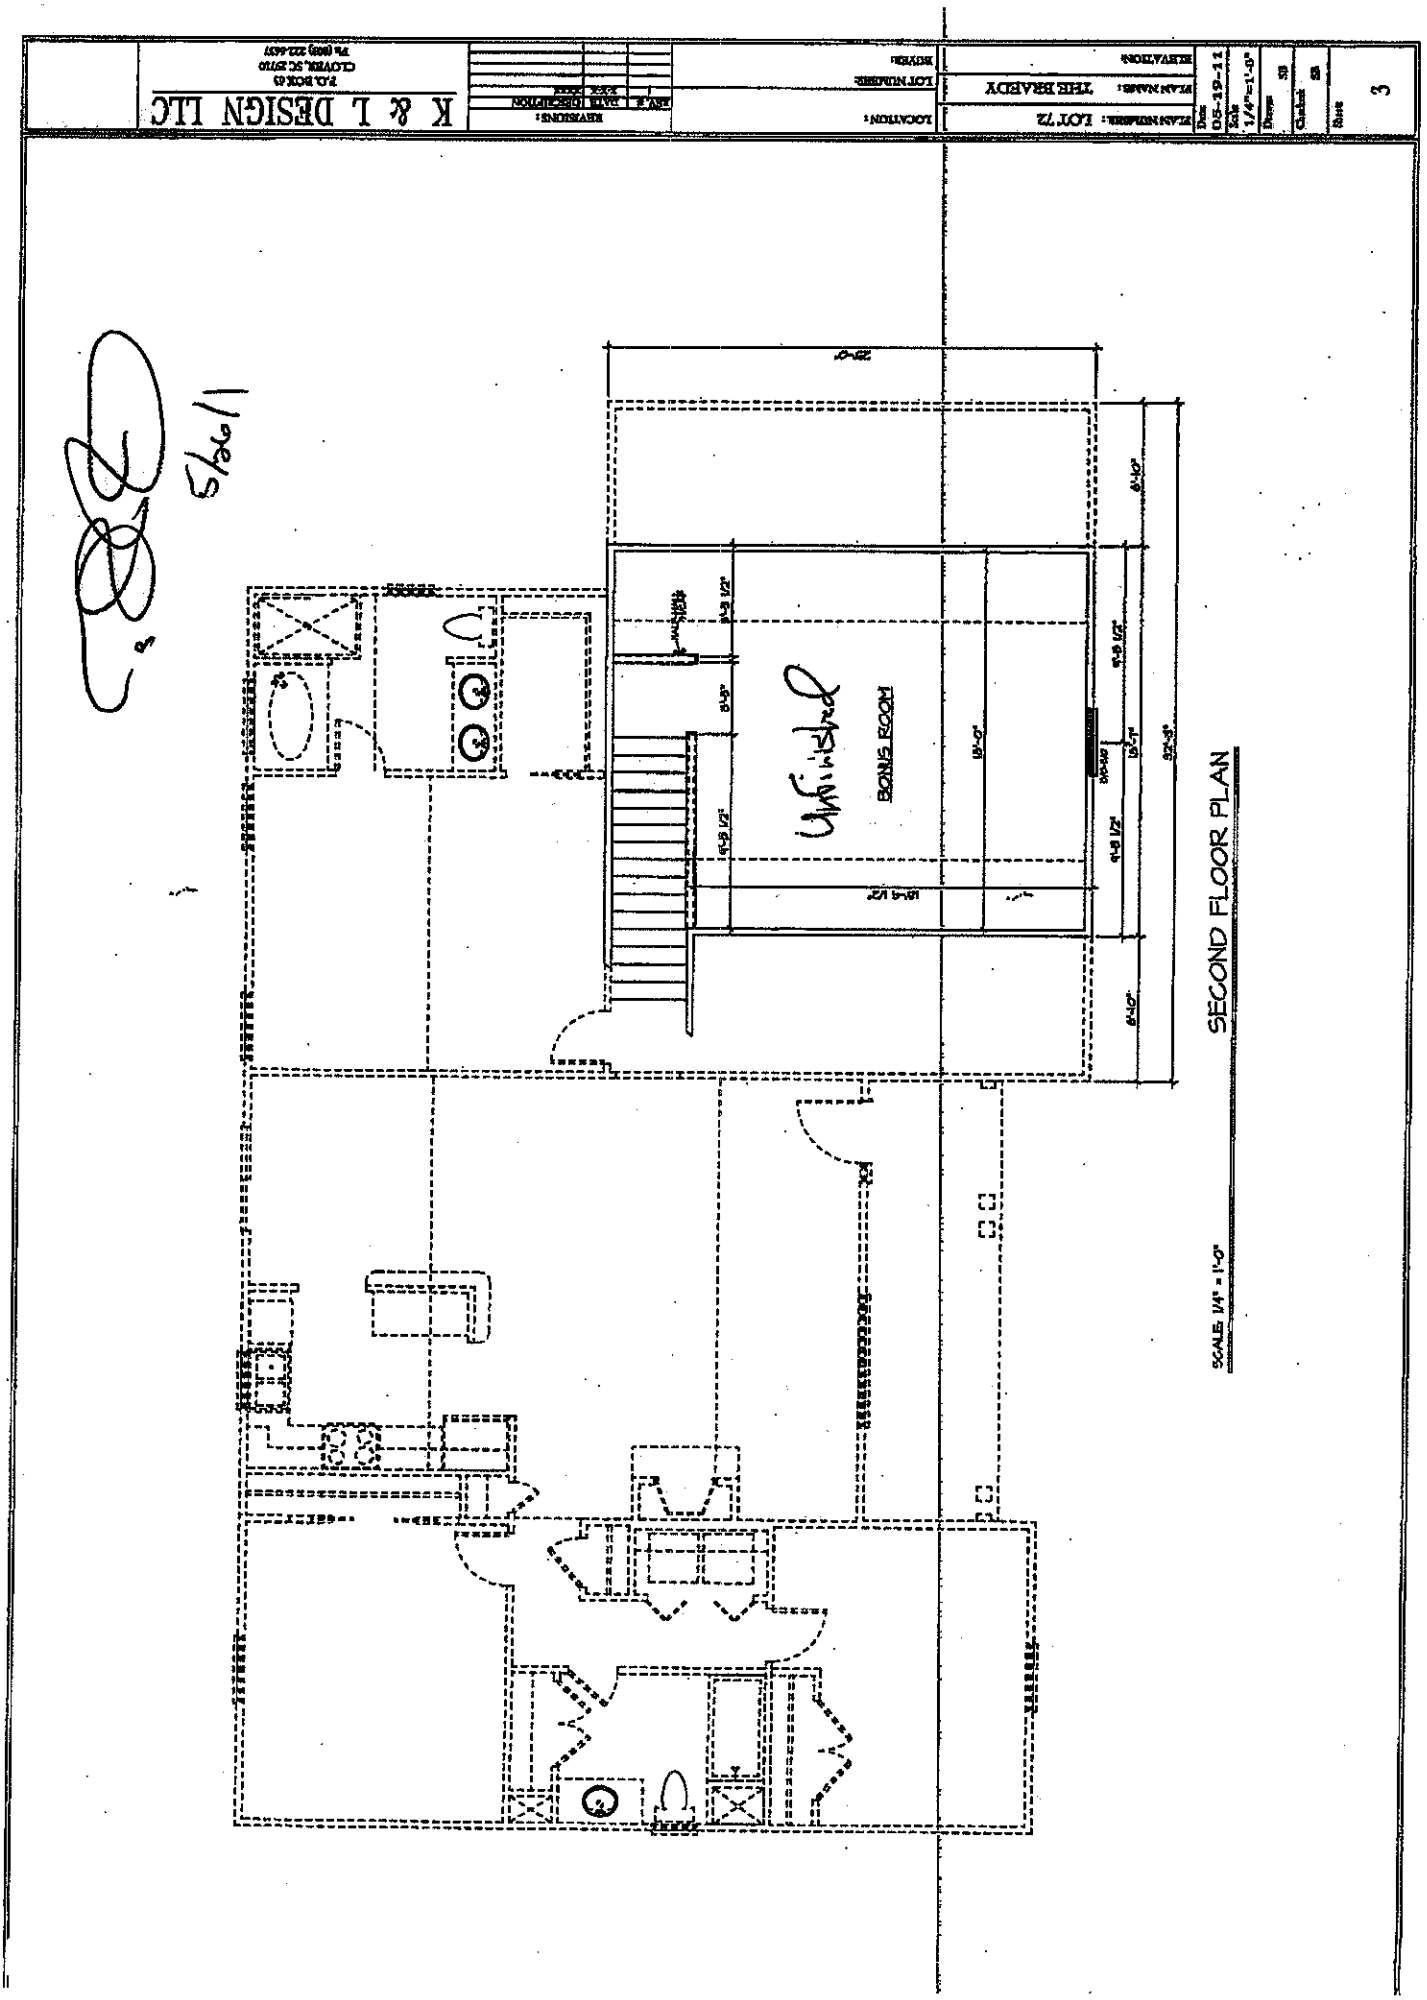

K & L DESIGN LLC
LOT 72
TIBB BRADY
FIRST FLOOR PLAN
SCALE 1/4" = 1'-0"
MASTER BEDROOM
WALK-IN CLOSET
3-CAR GARAGE
DINING ROOM
GREAT ROOM
KITCHEN
COVERED PORCH
PATIO
BEDROOM 2
BEDROOM 3
Acknowledgement Of Plans Submittal ONLY!
Date 5-27-11
Date
68' total
54' total


K & L DESIGN LLC
P.O. BOX 63
CLOVER, SC 29710
Ph. (803) 222-6537
REVISIONS:
DATE DESCRIPTION
LOCATION:
LOT NUMBER:
SUBDIVISION:
PLAN NUMBER: LOT 72
PLAN NAME: THE BEAUFORT
ELEVATION:
Date 05-19-11
Scale 1/4"=1'-0"
Drawn SS
Checked SS
Sheet 3
BONUS ROOM
Unfinished
SECOND FLOOR PLAN
SCALE: 1/4" = 1'-0"