
S

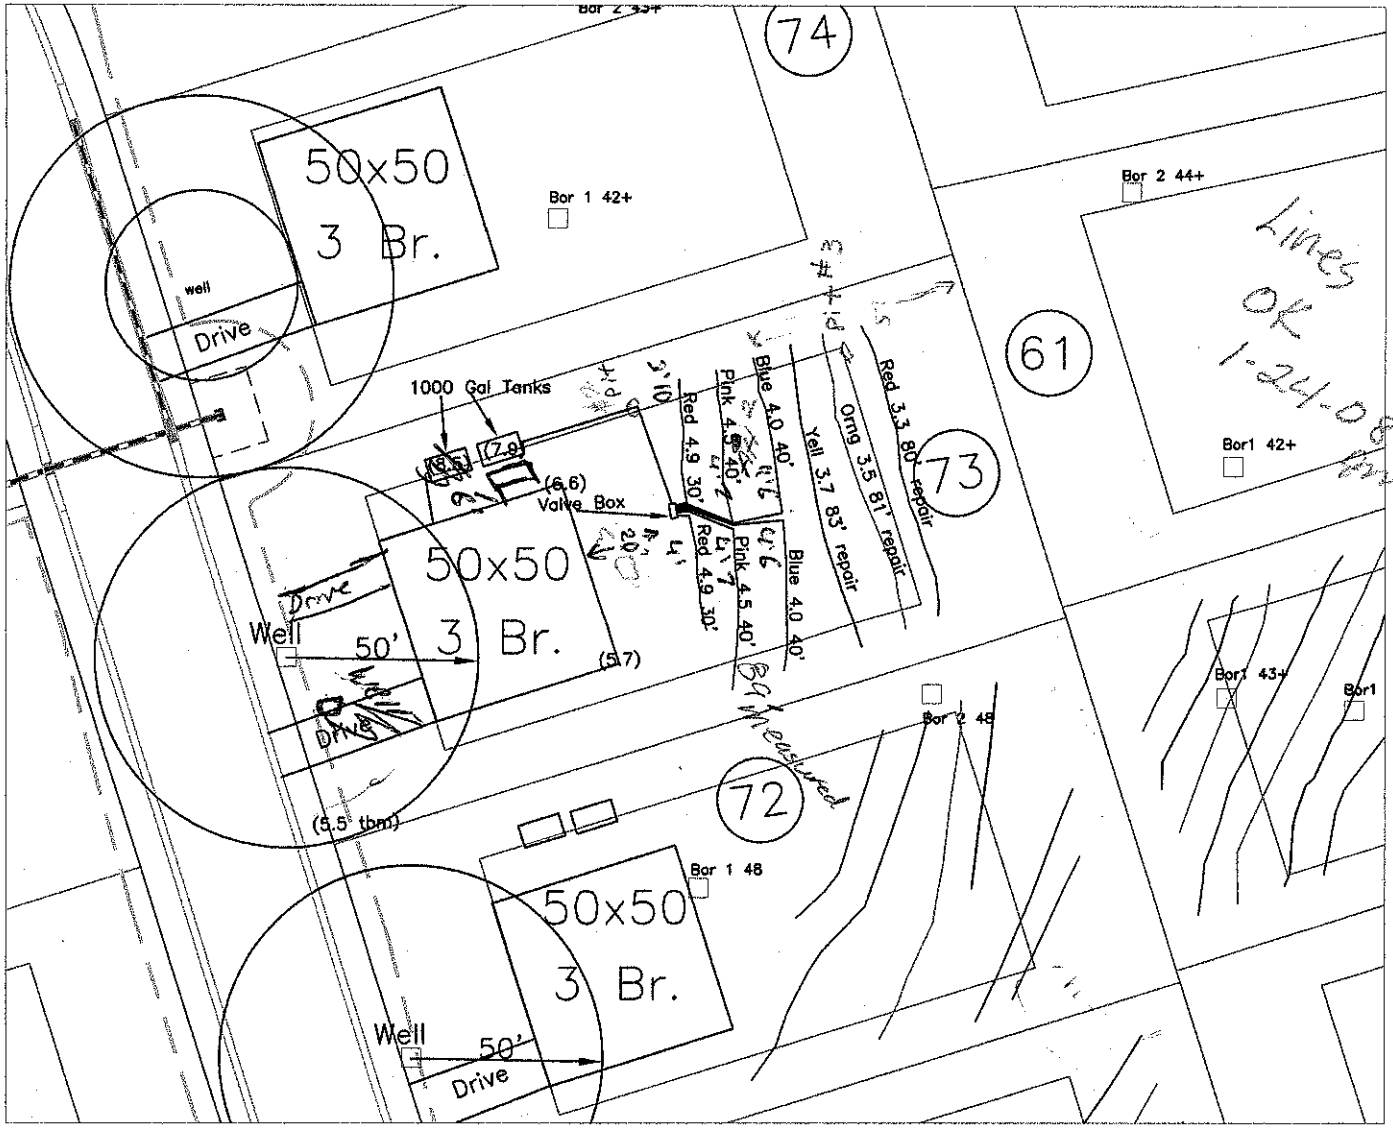

**SUITABLE FOR PRELIMINARY PLANNING PURPOSES ONLY. ALL LOTS WILL REQUIRE APPROVAL BY THE COUNTY HEALTH DEPARTMENT ON A LOT BY LOT BASIS. THIS MAP SHOULD BY USED AS A GENERAL GUIDE, SOME ADJUSTMENTS WILL BE NECESSARY IN THE FIELD DUE TO SOIL VARIABILITY AND TOPOGRAPHIC IRREGULARITIES.
THIS MAP ONLY REFLECTS EXISTING SOIL SUITABILITY FOR ON-SITE SEPTIC TANK SYSTEMS. SOME OTHER CONSIDERATIONS THAT AFFECT SITE SUITABILITY THAT SHOULD BE CONSIDERED IN DEVELOPMENT DESIGN ARE:

1) 10' SETBACK FROM PROPERTY LINE
2) 100' SETBACK FROM ANY WELL
3) 50' SETBACK FROM STREAMS, PONDS OR LAKES.

See accompanying S&EC report.

NOT A SURVEY

GRAPHIC SCALE
1" = 50'

50 0 50 100

PROJECT NO.	#5-1882
PROJECT MGR.	BF
DRAWN BY	BF
FIELD WORK	BF
SCALE	1" =50
FILE	Y:\jobs\1882

Soil & Environmental Consultants, PA
236 Lafferty Court, Suite C • Concord, North Carolina 28025 • Phone (704)720-8405 • Fax (704) 720-8406

S&EC

Wheatfield
Corinthian Builders
- Wheatfield lot 73 -
[REDACTED] COUNTY, NORTH CAROLINA
Jan 2008

SHEET TITLE:
PRELIMINARY SITE PLAN
SKETCH MAP

SHEET 1 OF 1