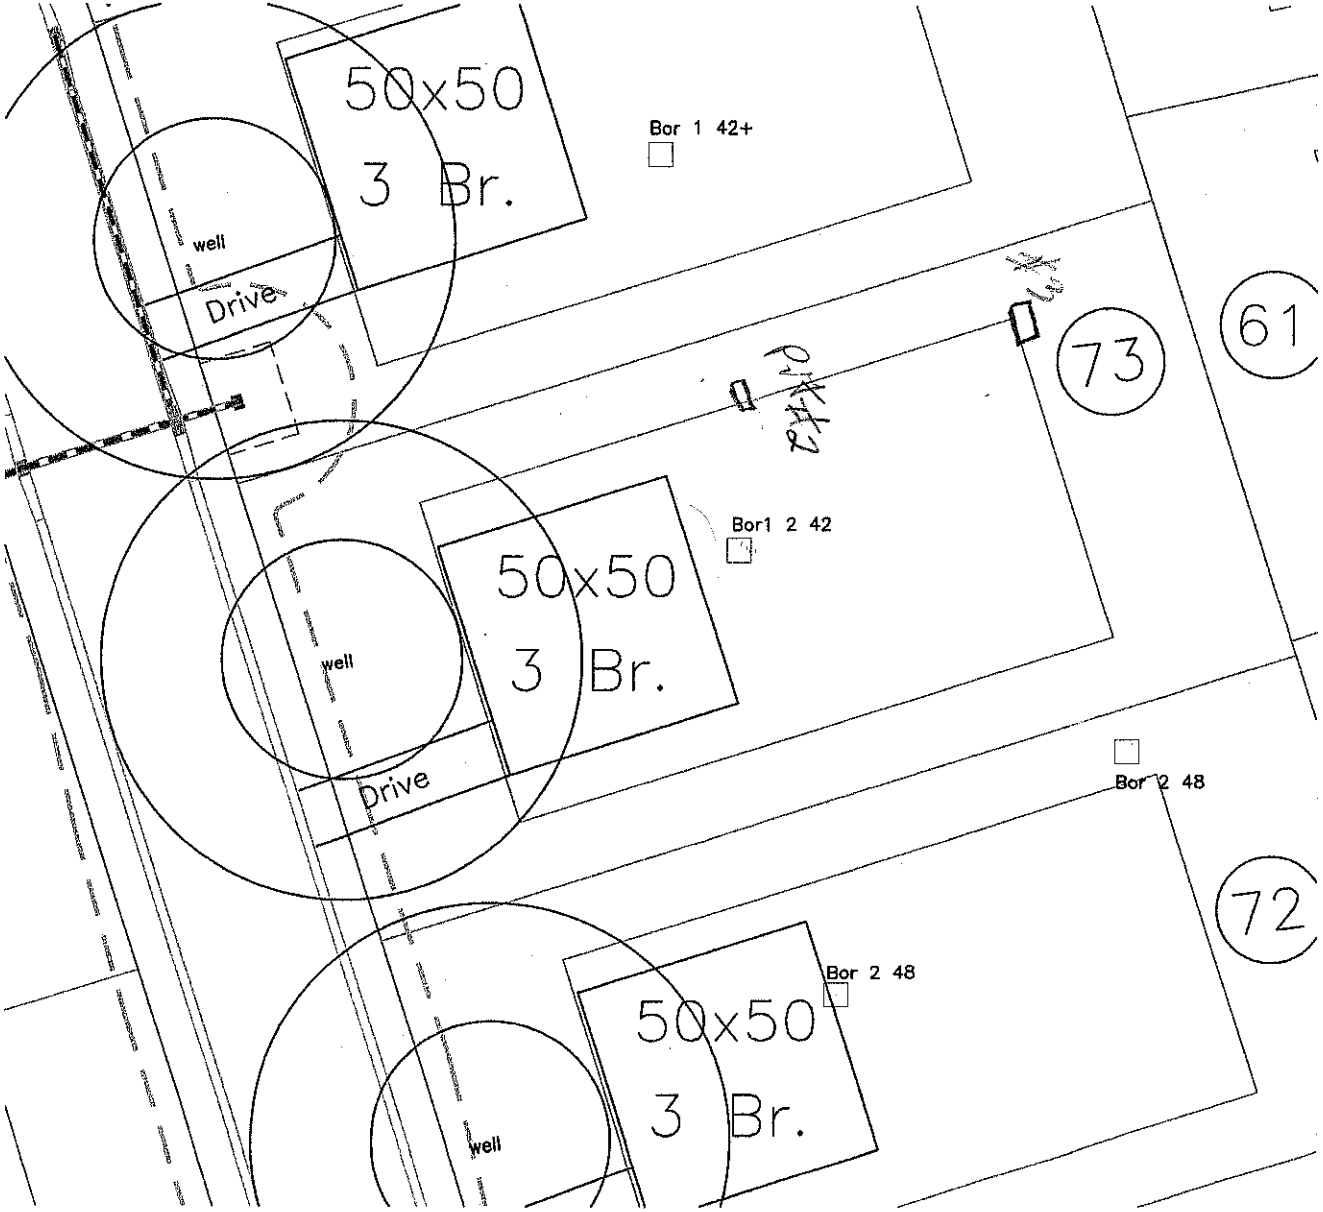



GRAPHIC SCALE
1" = 40'

40 0 40 80

| | |
|---|---|
| PROJECT NO. | 5-1862 |
| PROJECT MGR. | BF |
| DRAWN BY | BF |
| FIELD WORK | BF |
| SCALE | 1" = 40' |
| FILE | Y:\JOBS\5-1862 |

Soil & Environmental Consultants, PA
228 Lathaby Ct. STE C • Concord, North Carolina 28025 • Phone (704)795-9405 • Fax (704) 720-9406

S&EC

WHEATFIELDS LOT 73
CORNERHAM BUILDERS
- WHEATFIELDS LOT 73 -
IREDELL COUNTY, NORTH CAROLINA
DECEMBER 2007

SHEET TITLE:
PRELIMINARY SITE PLAN
SKETCH MAP

SHEET
1 OF 1