
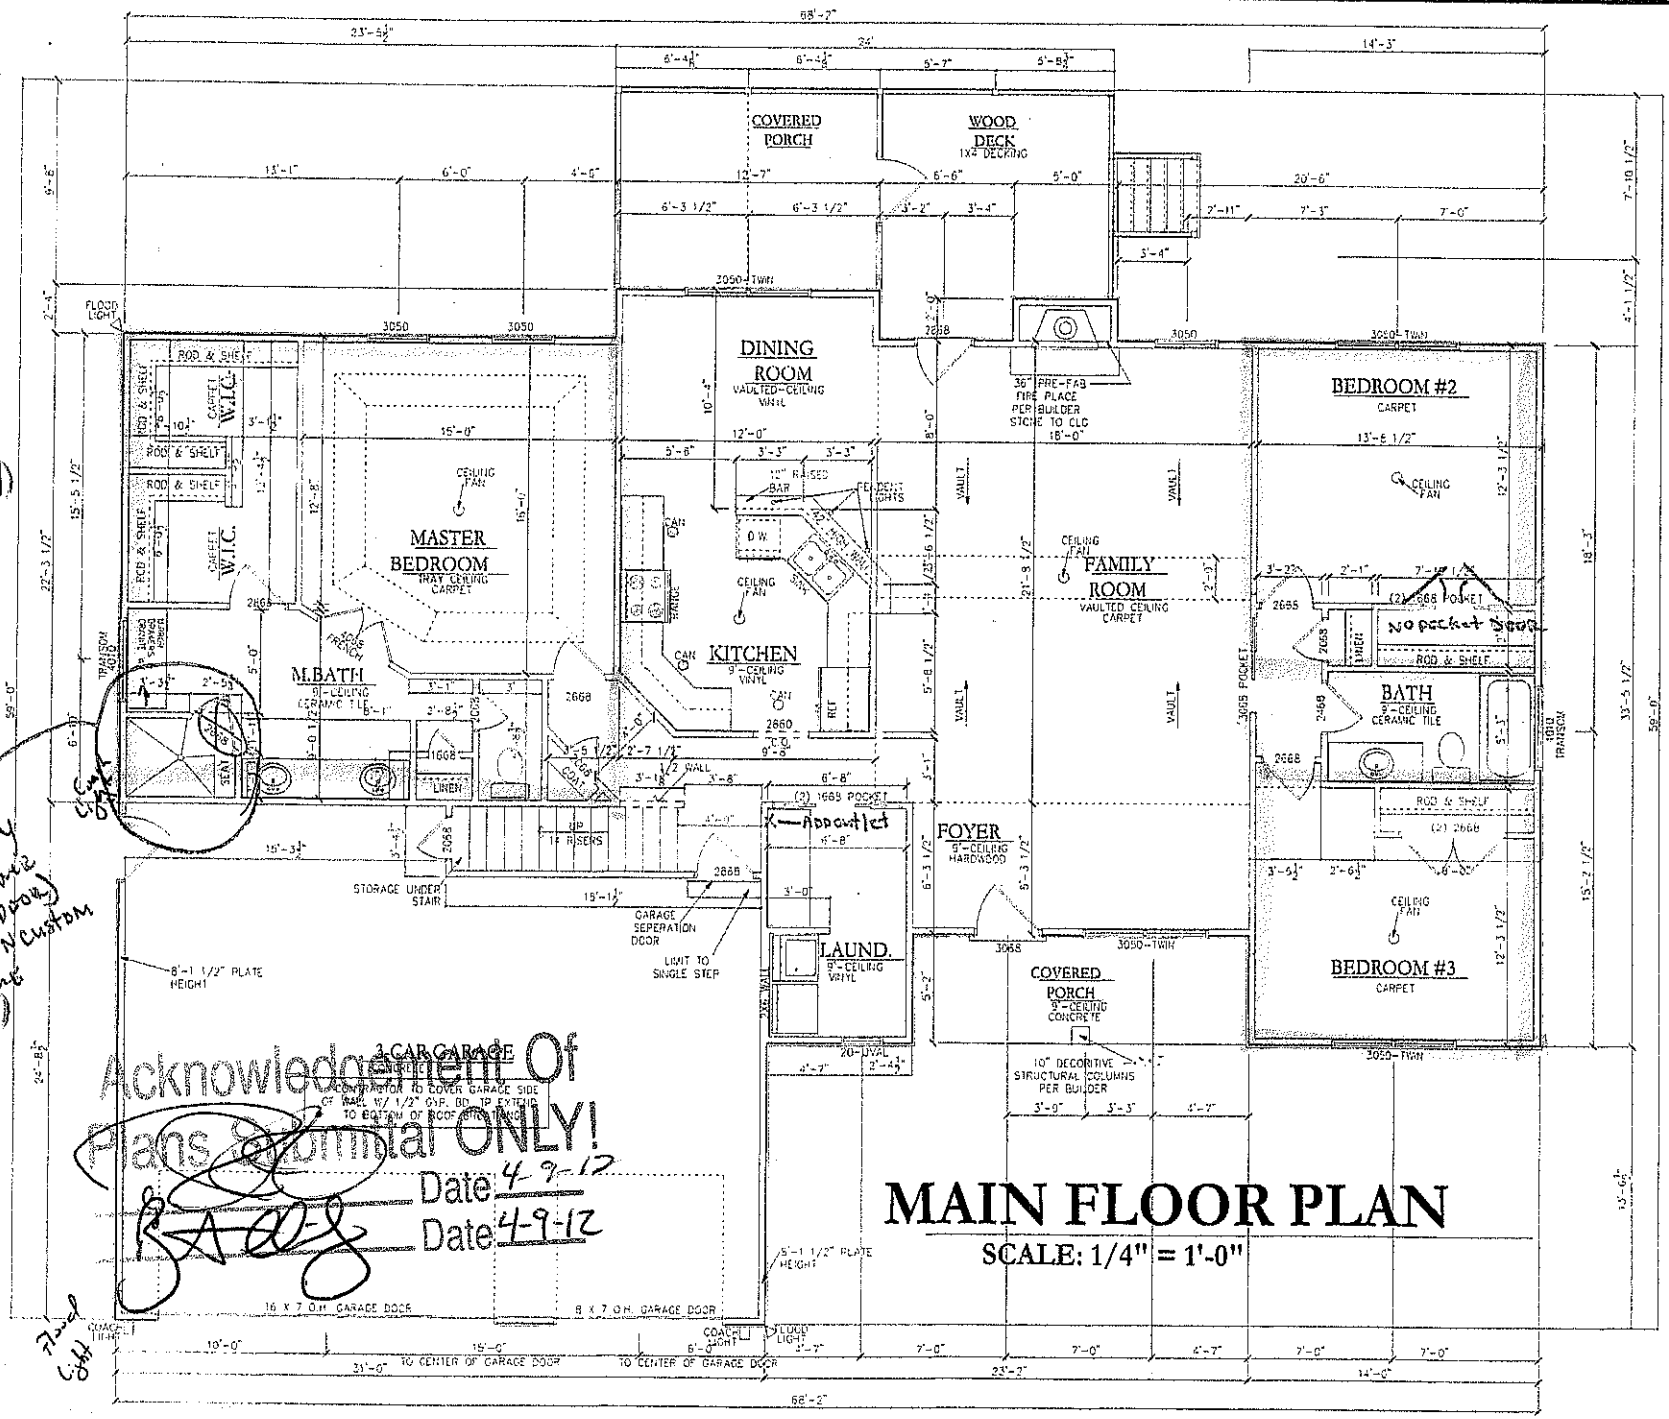


MAIN FLOOR PLAN

SCALE: 1/4" = 1'-0"

Troutman Farms of the Carolina's,LLC
"BAILEY #58"

Main Floor Plan	
Date 4-2-12	Sheet A-4
Scale 1/4" = 1'-0"	
Drawn By: CSB	

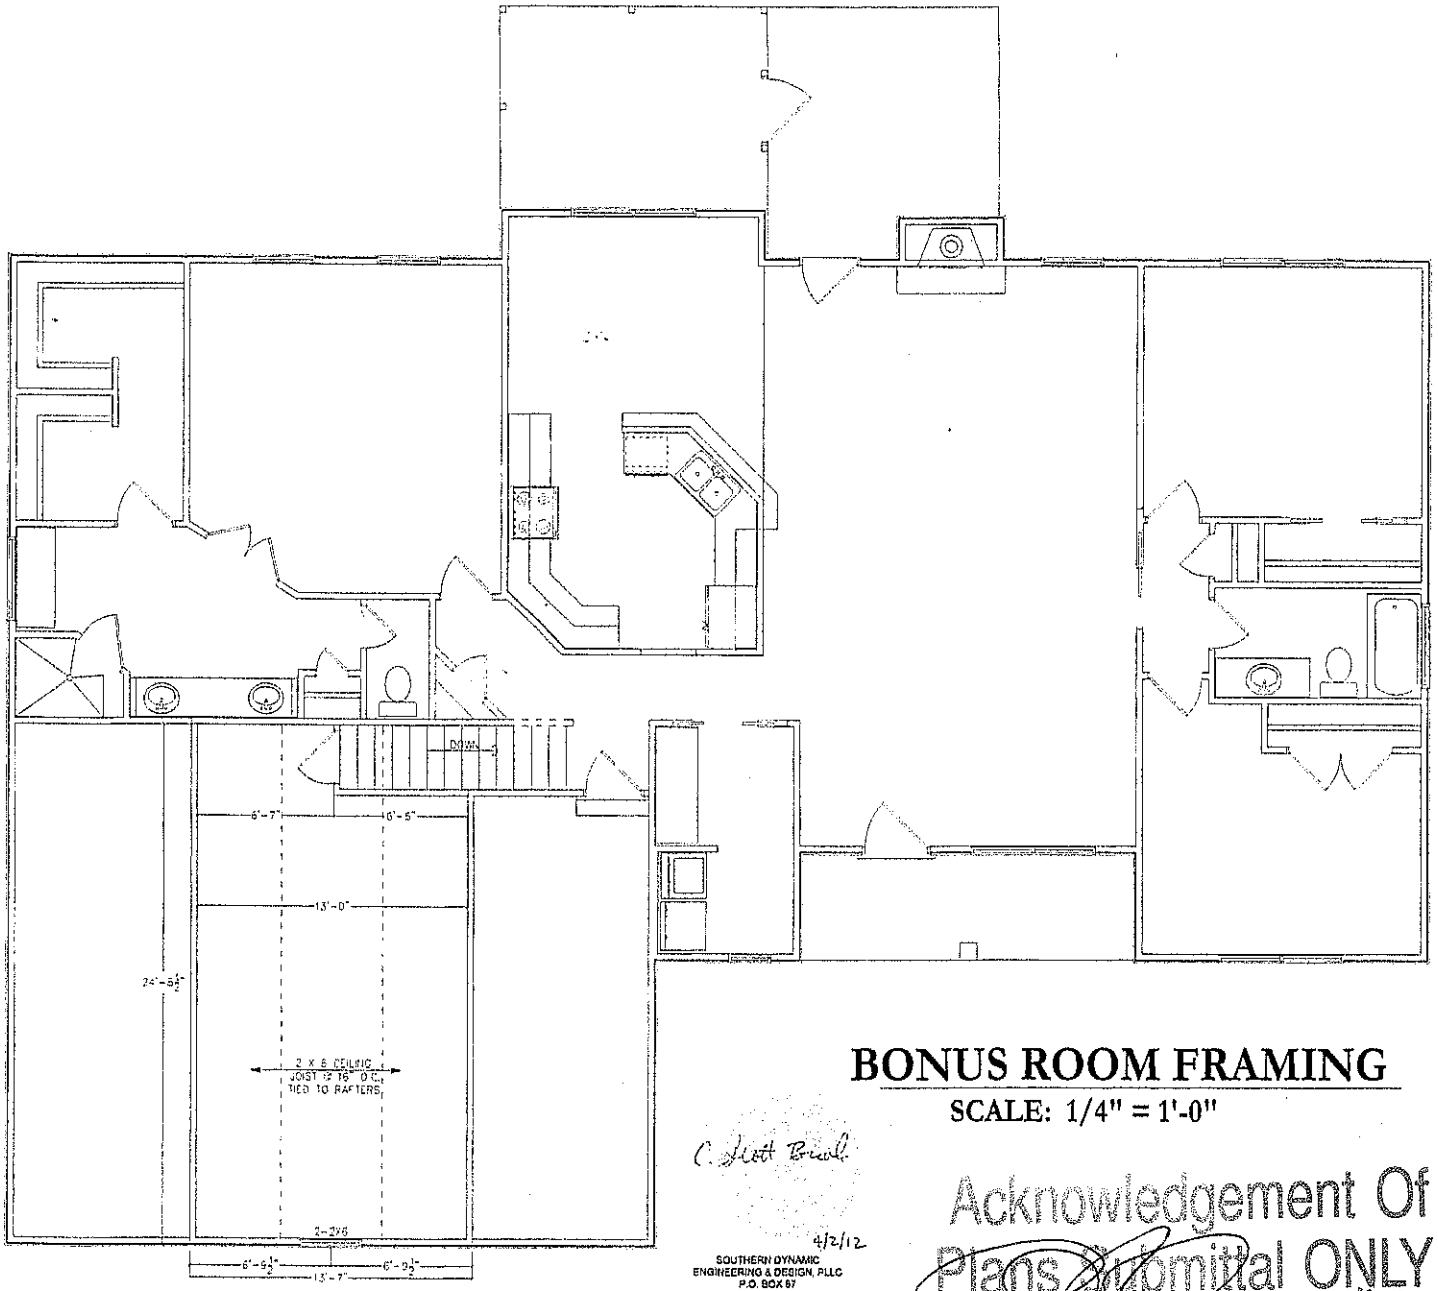

BONUS ROOM FRAMING

SCALE: 1/4" = 1'-0"

C. Scott Braud
4/2/12

SOUTHERN DYNAMIC ENGINEERING & DESIGN, PLLC
P.O. BOX 67
WAXHAW, NC 28173
SEAL FOR STRUCTURAL ONLY
NC CERT OF LICENSURE P-0713

Acknowledgement Of Plans Submittal ONLY!

Date 4-9-12

Date

Troutman Farms of the Carolina's,LLC
"BAILEY #58"

Second Floor Plan	
Date 4-2-12	
Scale 1/4" = 1'-0"	Sheet F-2
Drawn By: CSD	