
Acknowledgement Of
Plans Submittal ONLY!
Date 12-2-11
Date

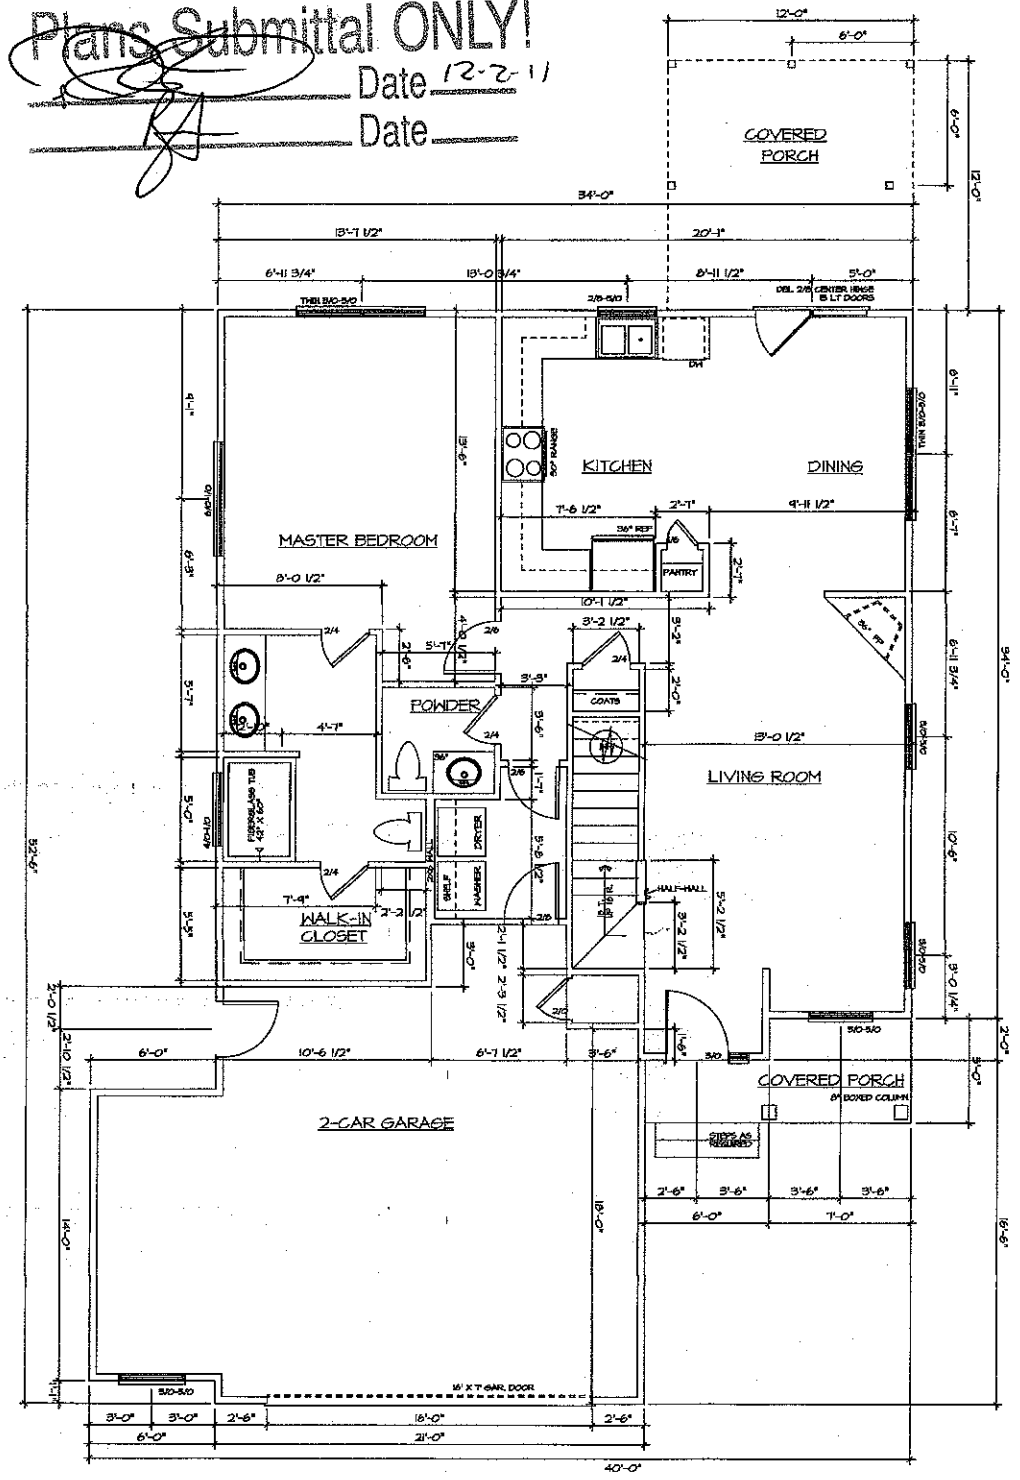


FIRST FLOOR PLAN

SCALE: 1/4" = 1'-0"

Sheet: 2	Checked: LK	Drawn: LK	Scale: 1/4"=1'-0"	Date: 09-06-11	PLAN NUMBER: 1594	LOCATION:	REVISIONS: REV. # 1 DATE X-X-X DESCRIPTION XXXX
					PLAN NAME: THE CHARLES #57	LOT NUMBER:	
					ELEVATION:	BUYER:	

K & L DESIGN LLC
P.O. BOX 63
CLOVER, SC 29710
Ph (803) 222-6637

Acknowledgement Of
Plans Submittal ONLY!
Date 12-2-11
Date

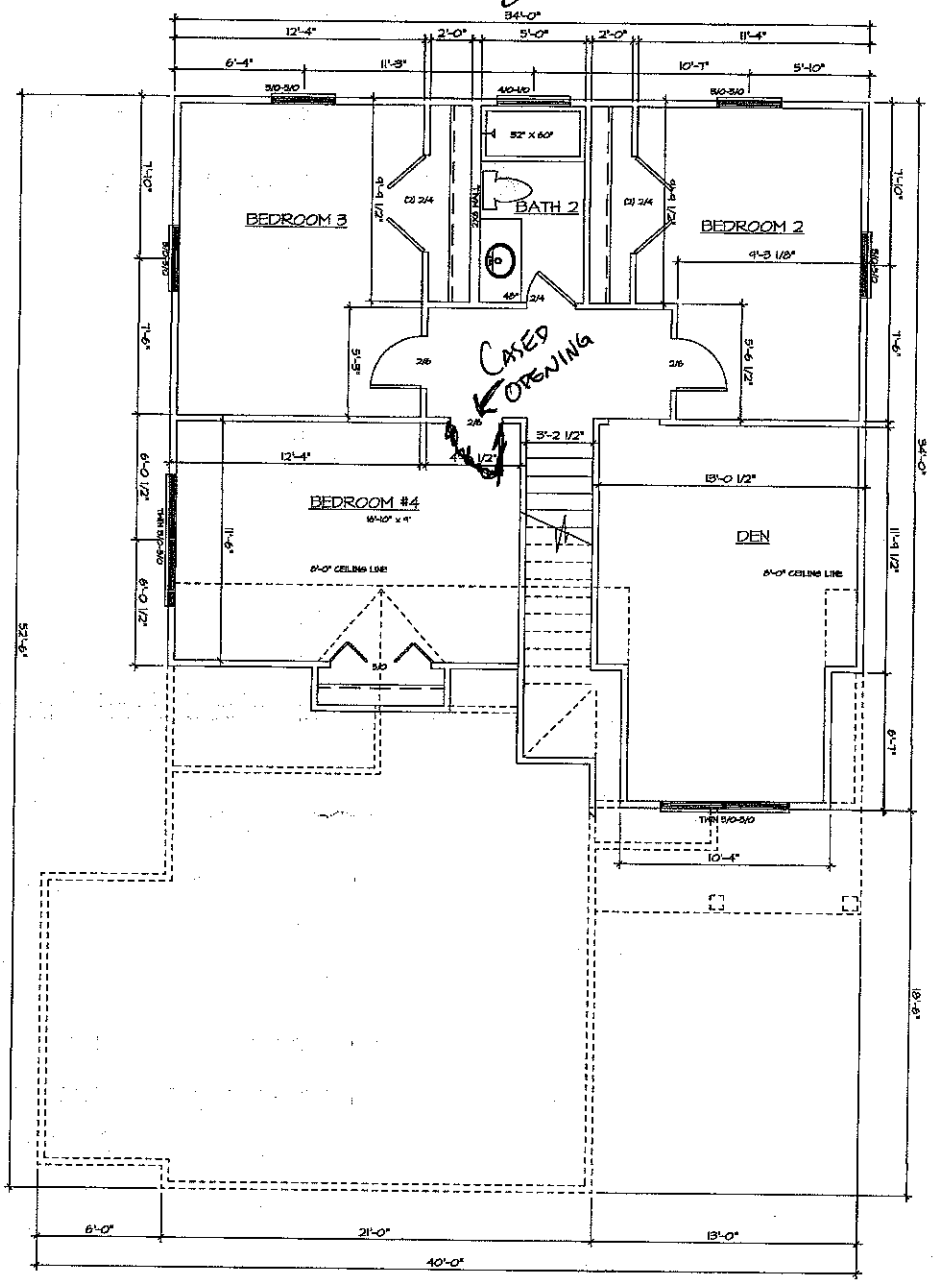

SECOND FLOOR PLAN

SCALE: 1/4" = 1'-0"

Sheet: 3	Checked: LH	Drawn: LH	Scale: 1/4"=1'-0"	Date: 09-06-11	PLAN NUMBER: 1594
					PLAN NAME: THE CHARLES #57
					ELEVATION:

LOCATION:
LOT NUMBER:
BUYER:

REVISIONS:		
REV. #	DATE	DESCRIPTION
1	XX-X	XXXX

K & L DESIGN LLC
P.O. BOX 63
CLOVER, SC 29710
Ph (803) 222-6637