
Acknowledgement Of
Plans Submittal ONLY!

Date 12-2-11

Date

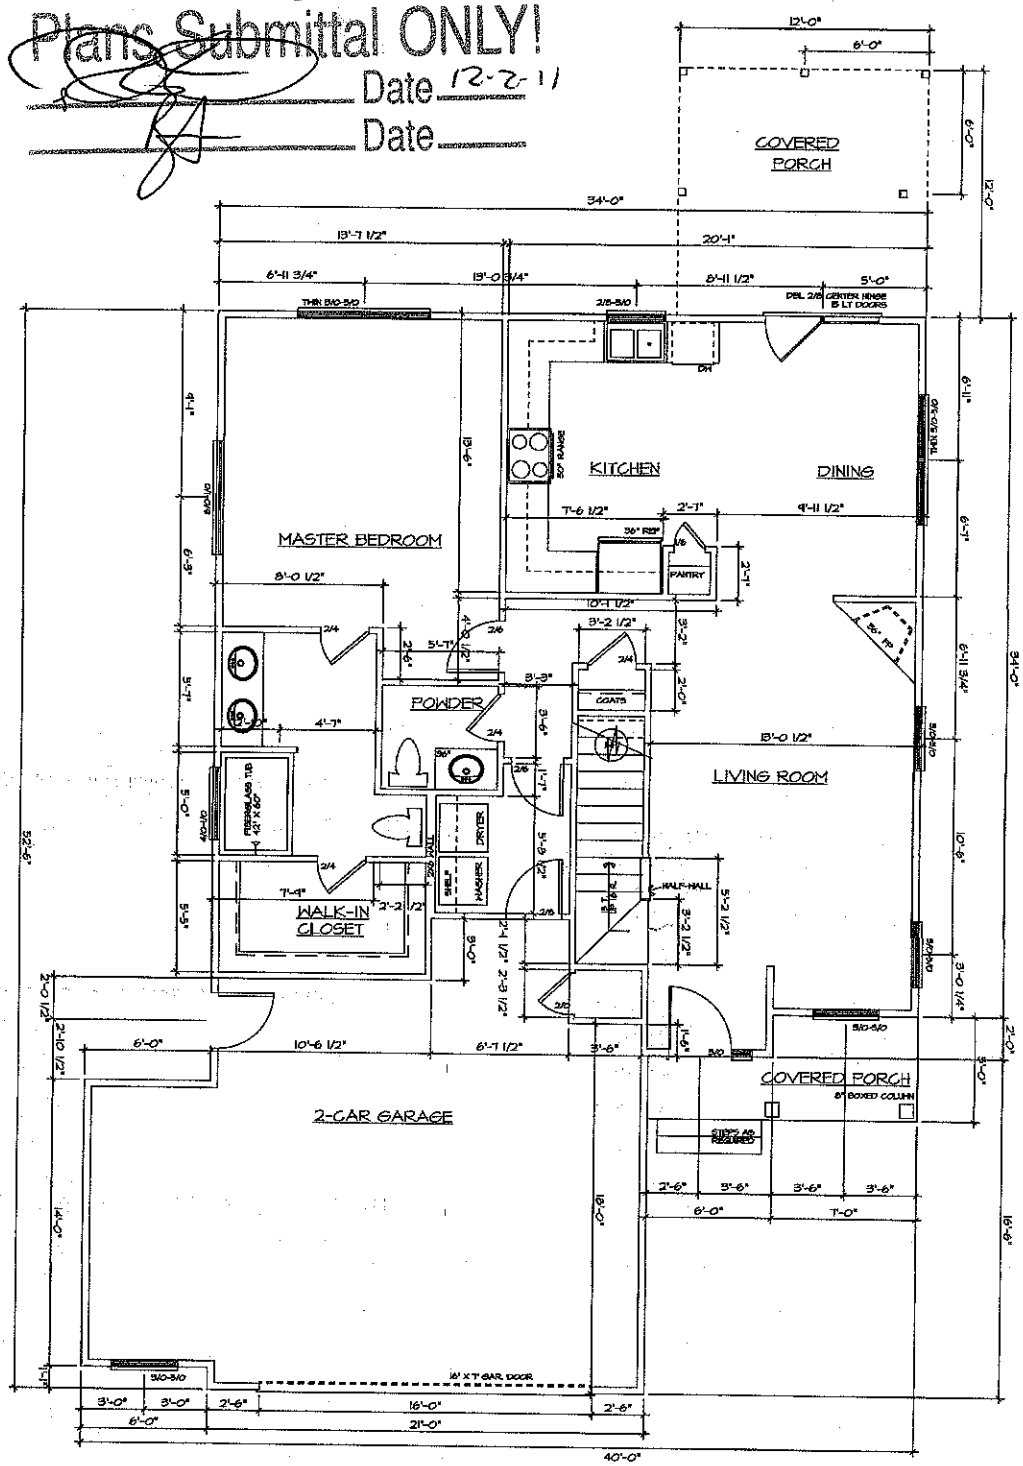

FIRST FLOOR PLAN

SCALE: 1/4" = 1'-0"

Sheet: 2	Drawn: LH	Checked: LH	Date: 09-06-11	Scale: 1/4"=1'-0"	
PLAN NUMBER: 1594	LOCATION:	REVISIONS:			K & L DESIGN LLC
PLAN NAME: THE CHARLES #57	LOT NUMBER:	REV. #	DATE	DESCRIPTION	P.O. BOX 63
ELEVATION:	BUYER:	1	XX-XX	XXXX	CLOVER, SC 29710
					PH (803) 222-6657