
CROSS MOLD KITCHEN – BREAKFAST – Family – Foyer – DINING

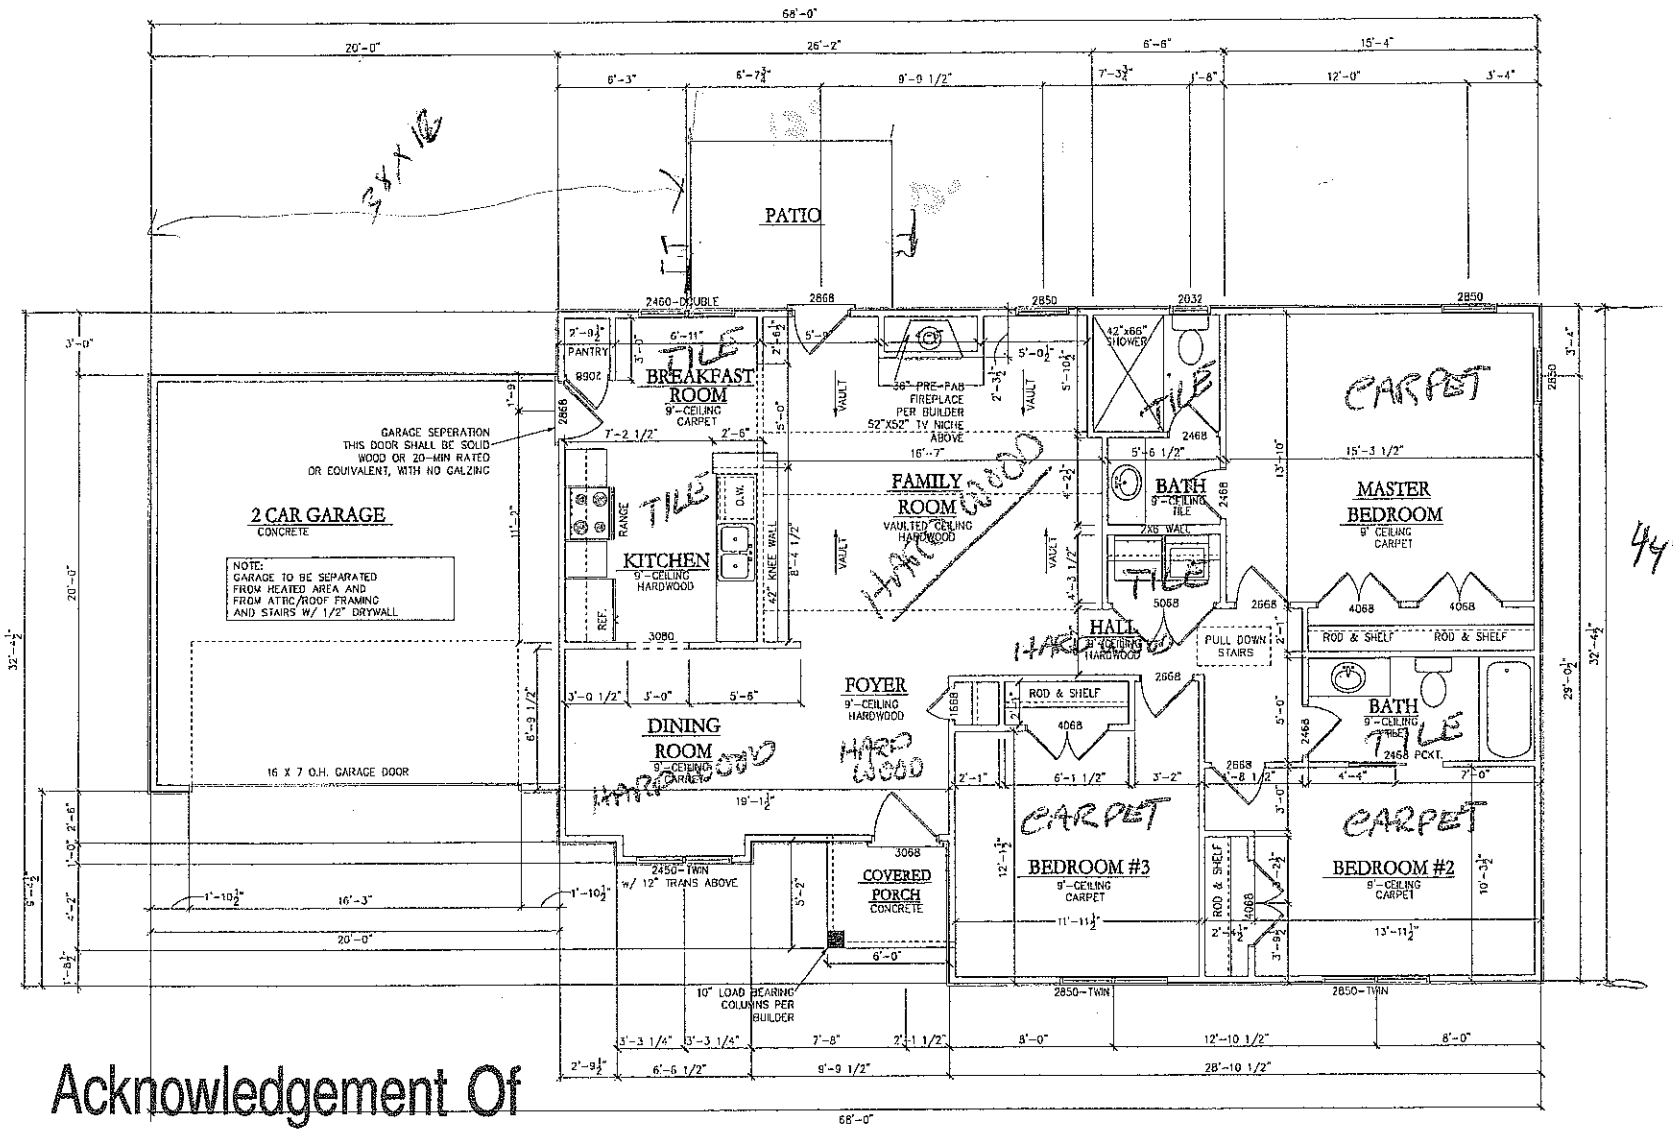


Acknowledgement Of
Plans Submittal ONLY!

Date 7-29-11

Date 7-29-11

## MAIN FLOOR PLAN

SCALE: 1/4" = 1'-0"

Troutman Farms of the Carolina's, LLC
"The Cross"

| Main Floor Plan | |
|---|---|
| Date 5-10-10 | Project # 09-0018 |
| Scale 1/4" = 1'-0" | Sheet A-4 |
| Drawn By: CSB | |