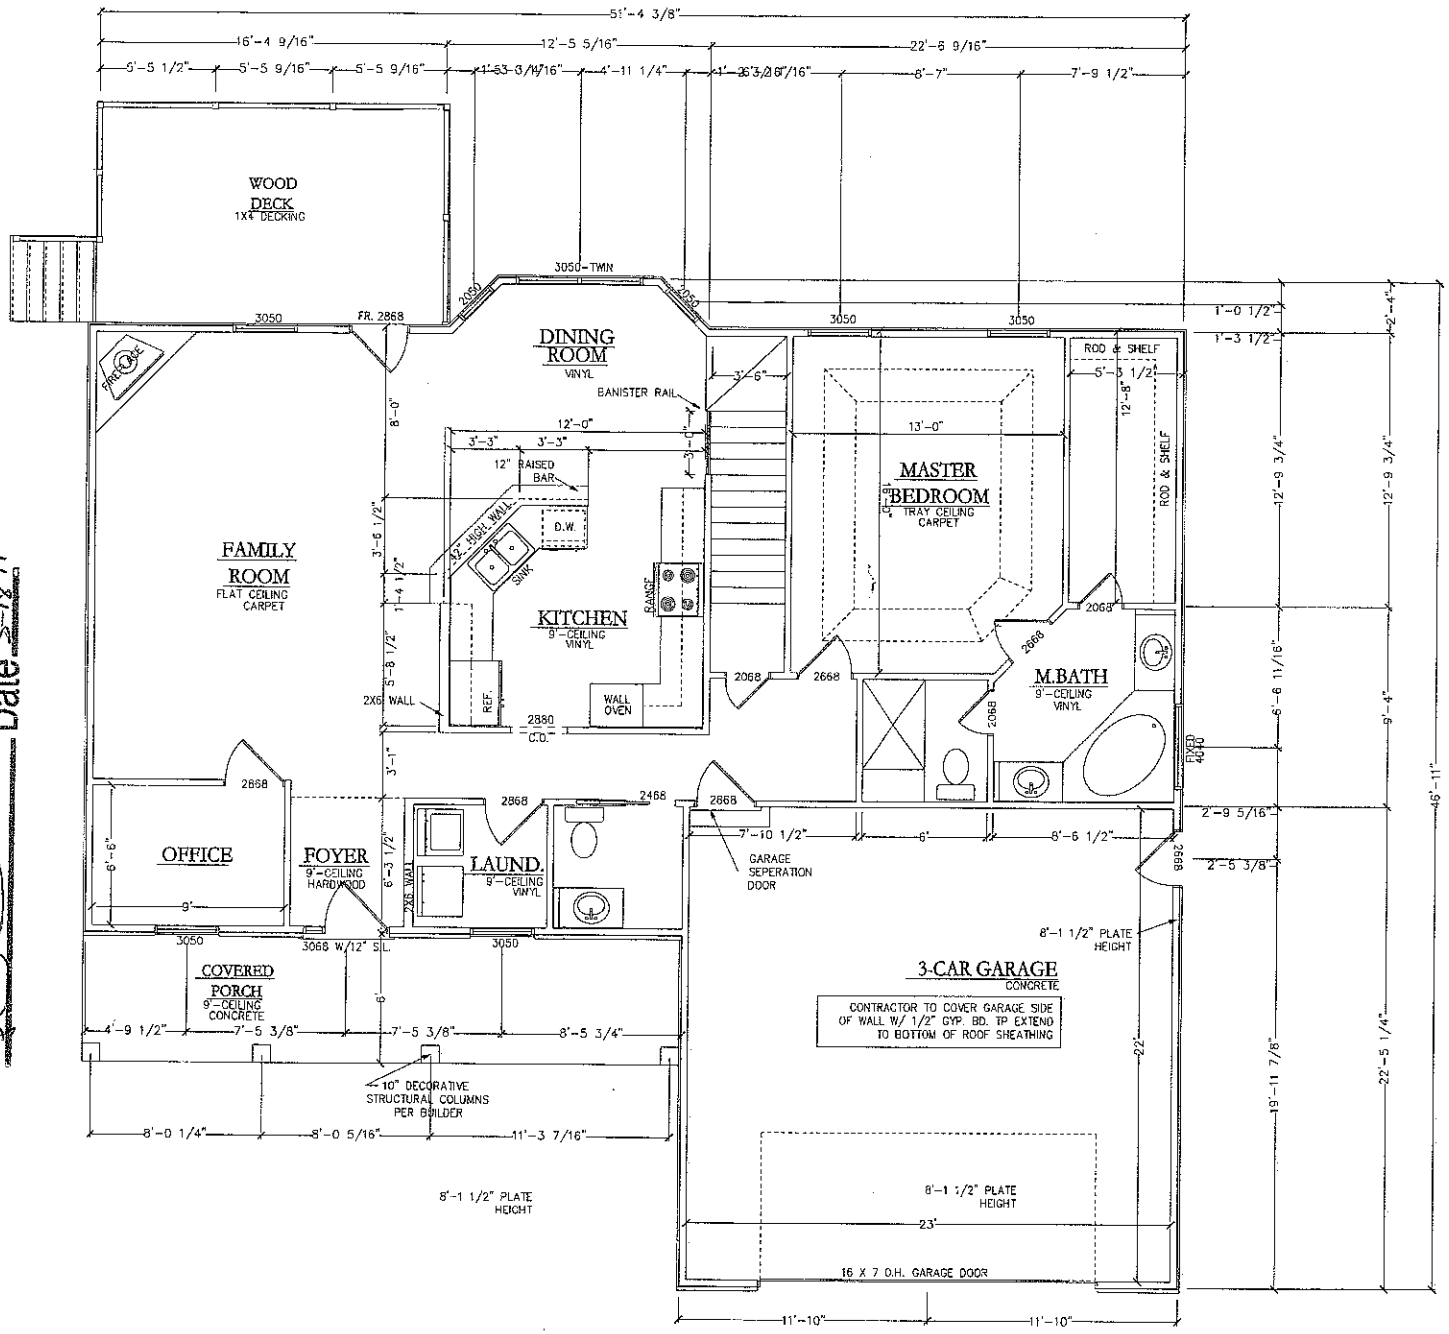


Acknowledgement Of Plans Submittal ONLY!

Date 3-18-11

Date 3-18-11


MAIN FLOOR PLAN

SCALE: 1/4" = 1'-0"

Troutman Farms of the Carolina's,LLC
"The Robyn #88"

Main Floor Plan	
Date 3-18-11	Project #
Scale 1/4" = 1'-0"	Sheet A-4
Drawn By: CSB	

Acknowledgement Of
Plans Submittal ONLY!
Date 3-18-11
Date 3-14-11

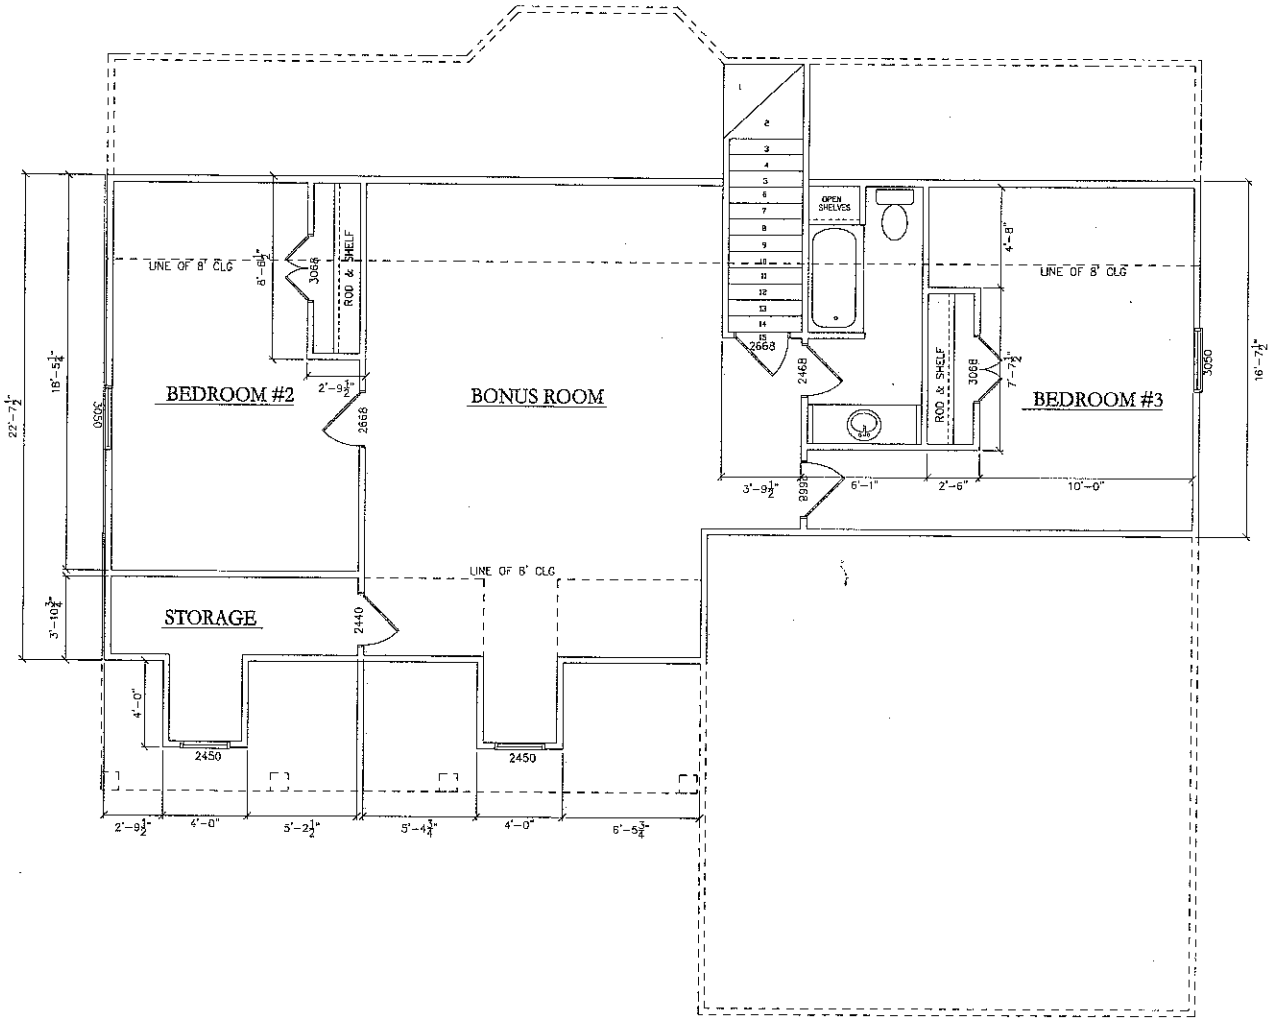

SECOND FLOOR PLAN

SCALE: 1/4" = 1'-0"

Troutman Farms of the Carolina's,LLC
"Robyn 88"

Second Floor Plan	
Date 3-14-21	
Scale 1/4" = 1'-0"	Sheet A-5
Drawn By: CSB	