


DETAIL A
AT DINING ROOM

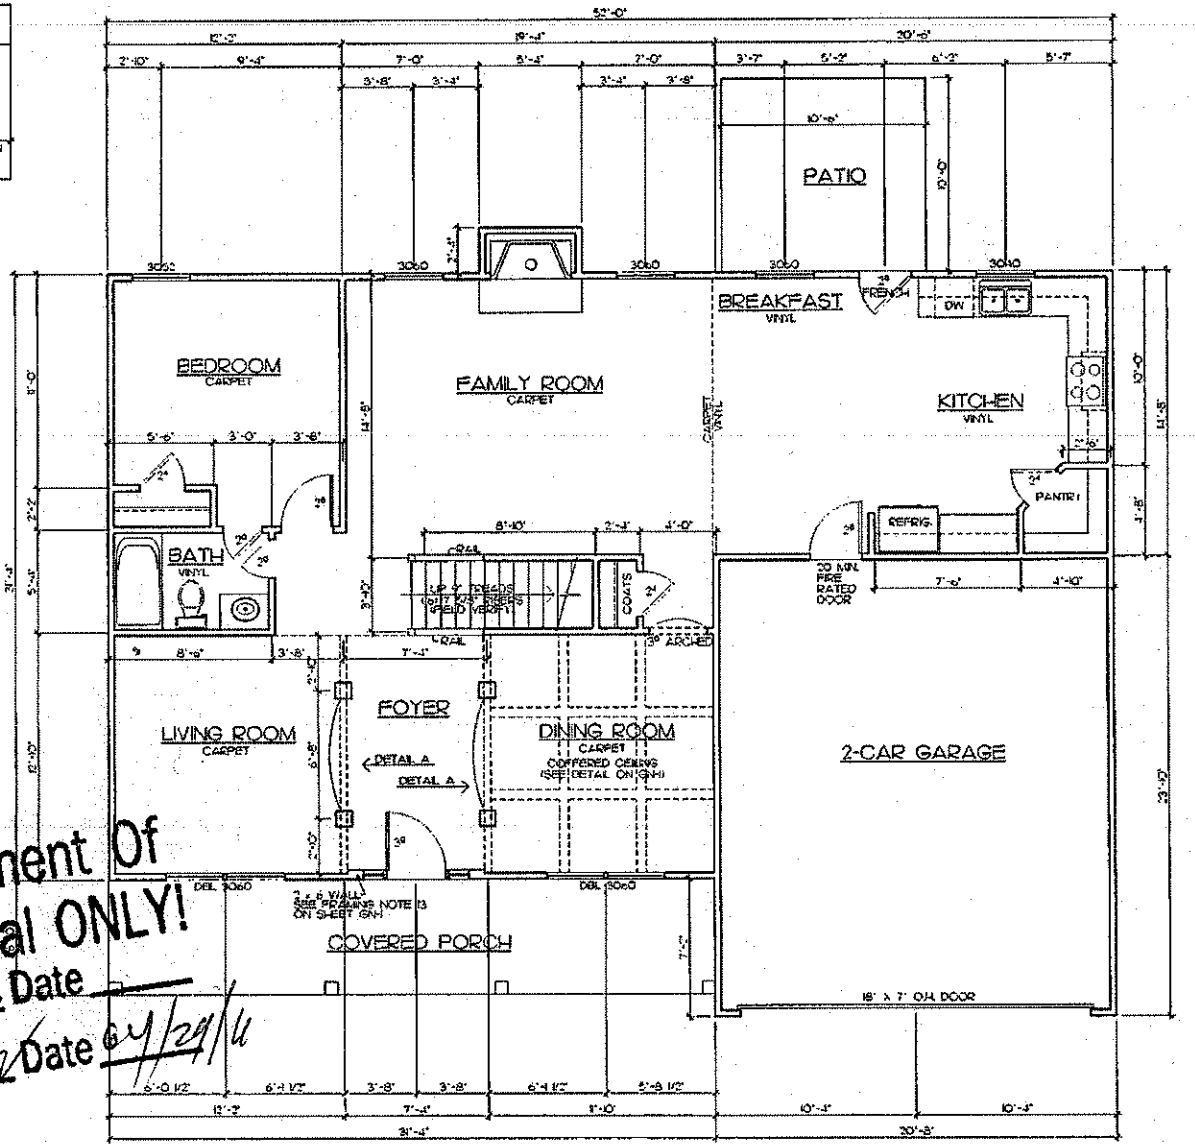

FIRST FLOOR PLAN
SCALE: 1/4"=1'-0"

Acknowledgement Of
Plans Submittal ONLY!
Date
Date 6/29/14

STANDARD PLAN
SQUARE FT SUMMARY

1ST FL. -	1295 SF HEATED
2ND FL. -	1435 SF HEATED
TOTAL -	2720 SF HEATED
2 CAR GARAGE -	485 SF
FRONT PORCH -	190 SF


House Plan Design Co.
Charlotte, NC
704-560-8525

Medallion Construction Group LLC
P.O. Box 2476
Matthews, NC

Project: LAKESIDE MANOR @ CAROLINA LAKES
SANFORD, NC
Plan Name: THE LONGLEAF
Sheet Title: FIRST FLOOR

Drawn By: K. PANNELL
Date: 09-20-13
REV
FILE NAME: A-SDWG

Sheet
A-4

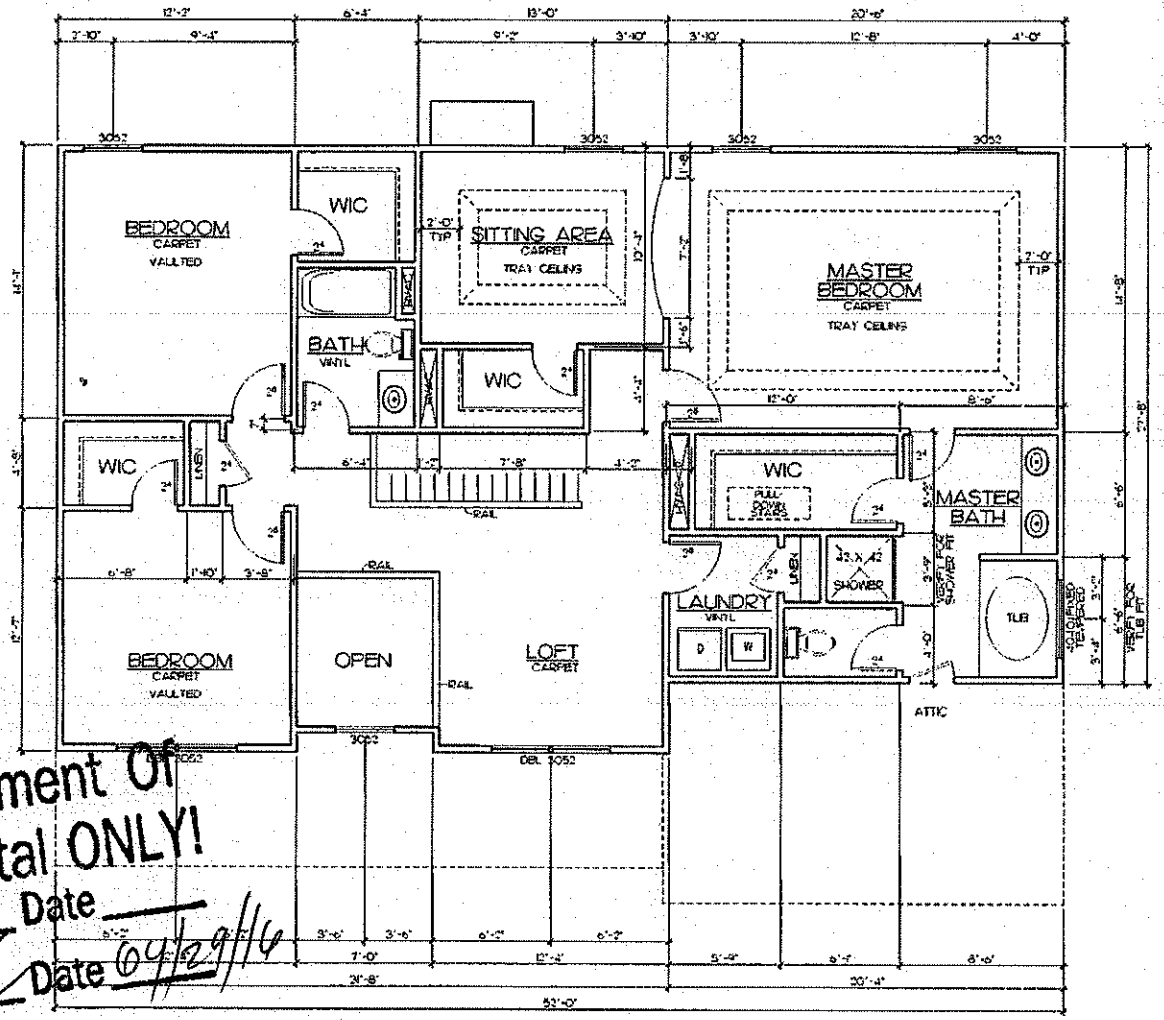

SECOND FLOOR PLAN

SCALE: 1/4"=1'-0"

Acknowledgement Of
Plans Submittal ONLY!
Date 4/28/16
Date 04/29/16

House Plan Design Co.
Charlotte NC
704-846-6108

Medallion Construction Group LLC
P.O. Box 2476
Matthews, NC

Project: LAKESIDE MANOR © CAROLINA LAKES
SANFORD, NC
Plan Name: THE LONGLEAF
Sheet Name: SECOND FLOOR

Drawn By: K. PANNELL
Date: 07-22-8
REV:
FILE NAME: AcDWG
Sheet: A-6