
APPROVED BY

NTA INC

2/1/2016

Approval of this document does not authorize approval of any deviations or deviances from the requirements of applicable State Laws

David Richter

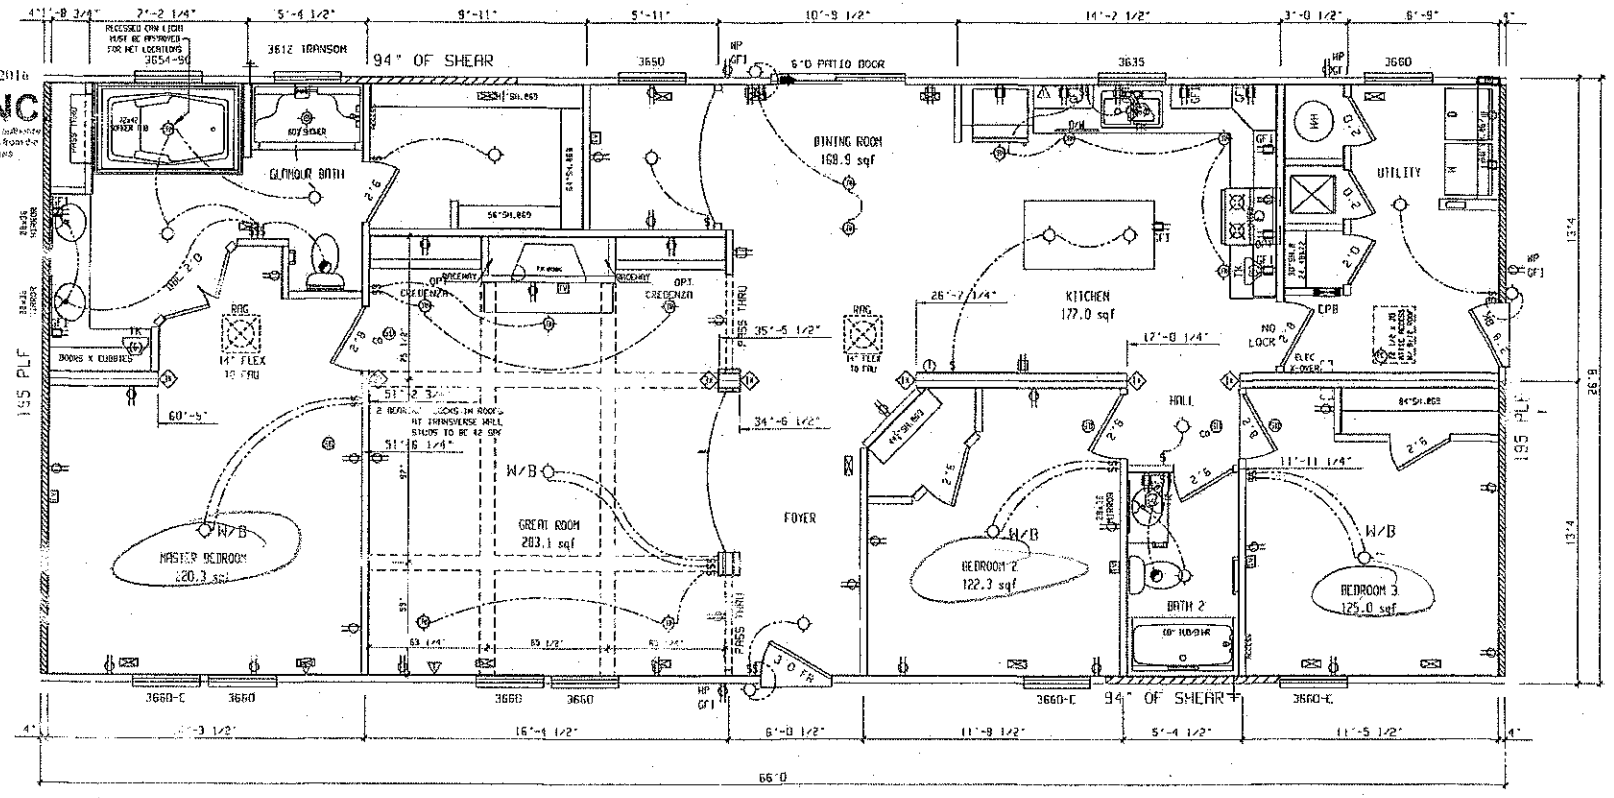

195PLF EFFECTIVE LENGHTS
BASED ON SW-31.10._.1a.C.17._.78.1-2
ENGINEERED METHOD.
UNBLOCKED DIAPHRAGM SW-20-3898.)

RETURN AIR REQUIREMENTS	
(1) 20"x16" GRILL REQUIRED	(1) INDICATES REQUIRED NUMBER OF STUDS IN COLUMN
(2) 4"x10" GRILL W/ 2 1/2" DOOR UNDERCUT	(N) THE N SPECIFIES THAT THERE CAN BE NO HOLES IN STUDS IN COLUMNS
(3) DOOR(S) MUST BE UNDERCUT 2 1/2" MIN.	
(4) 4"x24" OR 6"x14" GRILL REQUIRED	

Acknowledgement of Plans Submittal ONLY

Date 2/15/16

Date _____

BRAND	SERIES	REVISIONS	BY	DATE
SCHULT	M026			

CMH MANUFACTURING INC.

GENERAL NOTES

CEILING HEIGHT = 108.0

FLOOR FRAMING SPACING = 16


TOTAL HEATED SQFT AS PER TOWN CALCULATED

DRAWING TITLE: FLOOR PLAN

MODEL NAME		SQ. FT.
3533		1760
PLANT: 958	DESCRIPTION: 28X66 3BR-2BA	MODEL NO.: SN247706-RE
DRAWN BY: TFH	ORIG. DATE: 01/28/2016	DATE PRINTED: 02/01/2016
		SHEET NO.: 1-1

Construction File Plan

* Reverse Floor Plan

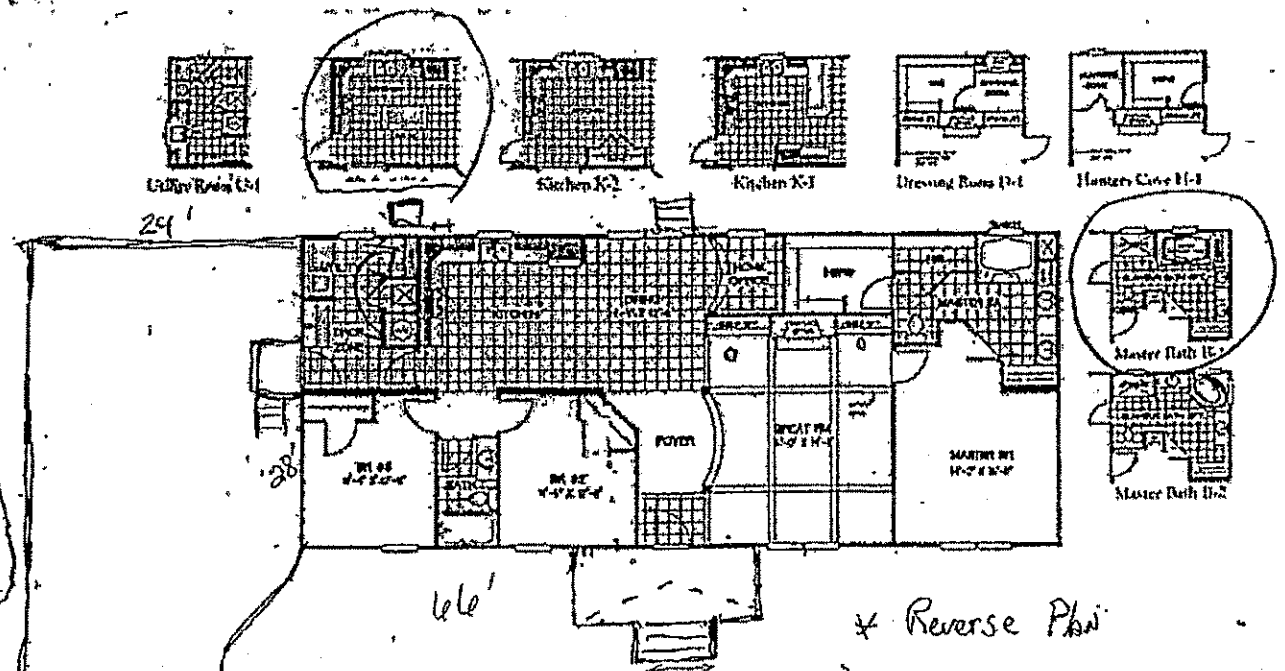

14,000 SF
@ 3.50
= $4900
Allowance

* Reverse Plan

6' STEPS WIDE

~~* Porch to be Centered to Front Door~~

* Gable w/ Wooden Deck, Wooden Steps, Wooden Post + Wooden Rails

Amy Palmer

X

9/3/15

12'

Flare at Street